Concrete sett paving as Q25/600A with sett soldier course haunched in as edging

Concrete sett paving as Q25/600B. With soldier course flush edging to courtyard as shown

Non slip external use ceramic tiles to match architect's

Coated macadam paving to vehicular areas as Q22/120A

Resin bound stone aggreggate surfacing as Q26/260A with steel edging as Q10/110I

Planting as Q31

Proprietary steel eding as Q10/110I

Concrete road kerb as Q10/110

SK Standard kerb

TK Transition kerb

DK Drop kerb

Fencing as Q40

+10.475 Proposed levels

GY+10.315 Proposed gullies as R12

10.105 Existing levels

Proposed tress

Existing trees

GENERAL NOTE:

All manholes within paved areas to be recessed.

NOTE: proposed levels to be firmed up once site levels are taken

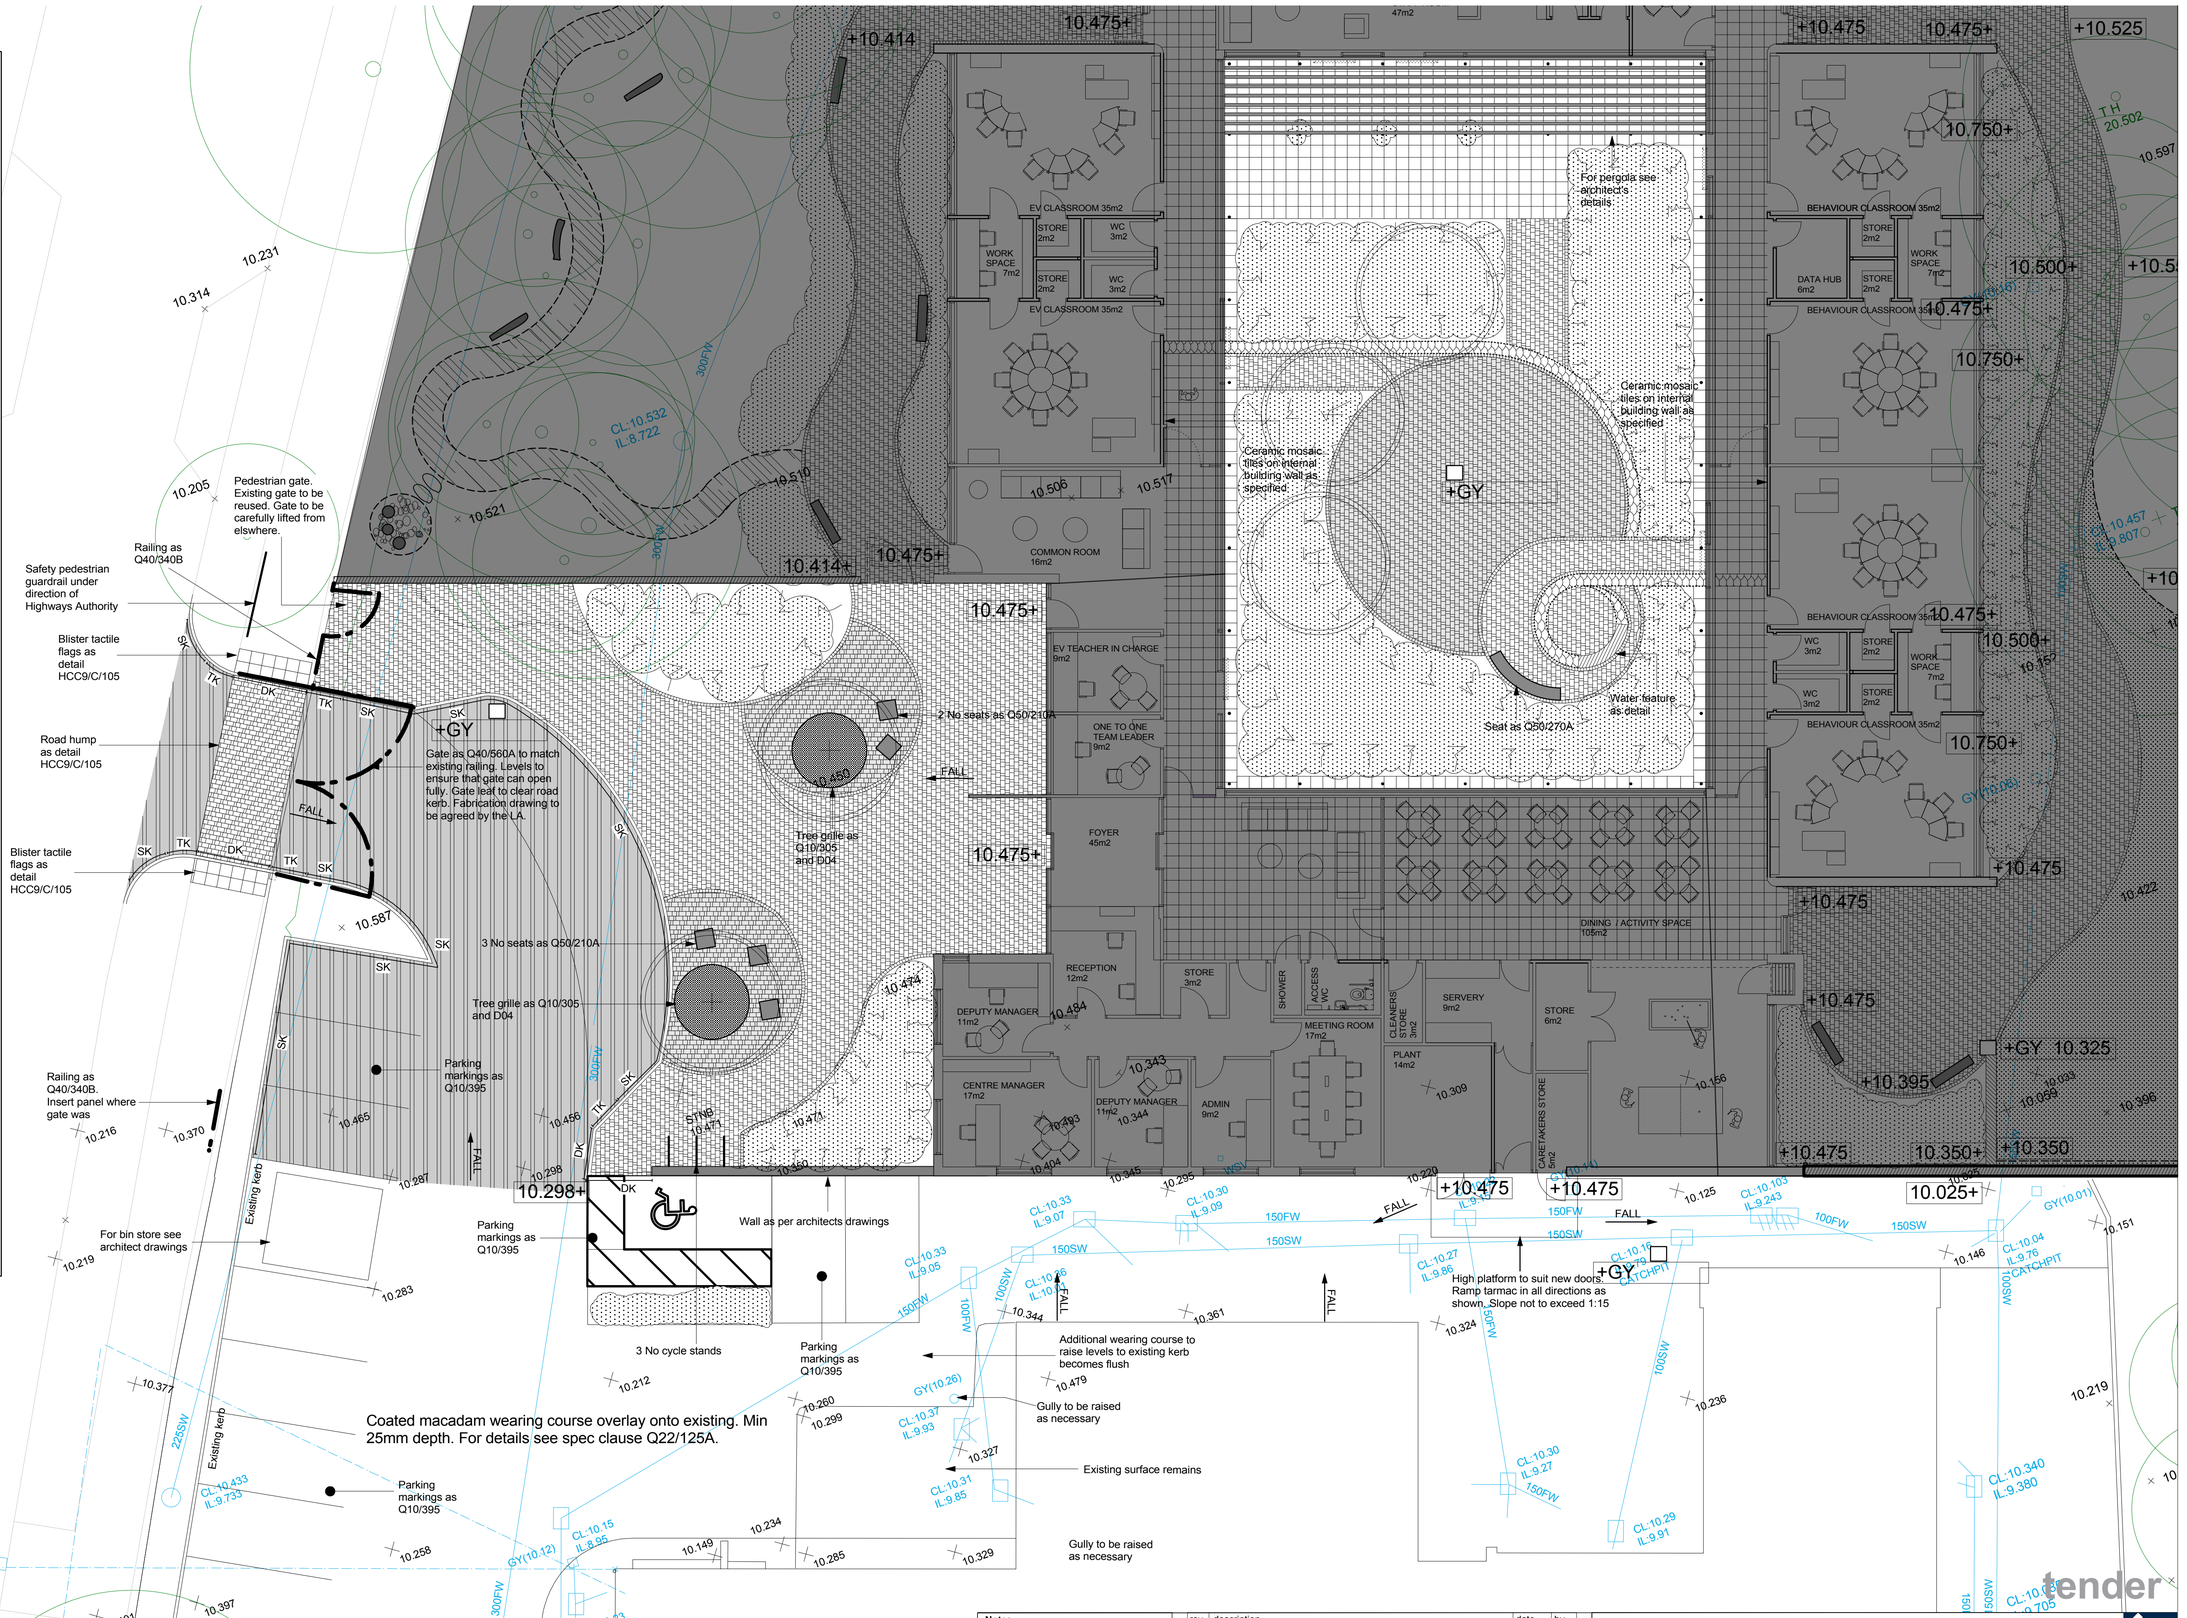

Notes

1 **This drawing is © copyright Hampshire County Council 2011. No unauthorised reproduction of any kind is permitted.**

2 No Dimensions to be scaled from this drawing

3 This map is reproduced from Ordnance Survey material with the permission of Ordnance Survey on behalf of the controller of Her Majesty's Stationery Office © Crown copyright. Unauthorised reproduction infringes Crown Copyright and may lead to prosecution or civil proceedings. (100019180), (2011)

rev	description	date	by
A	cycle stands & mounding to planting added	08.05.12	AS

Hampshire County Council

HCC Property Services,
Three Minsters House,
76 High Street, Winchester SO23 8UL.
tel: (01962) 847801

Property Services

PROJECT
Quayside Education Centre

SHEET CONTENTS
External Works Front Entrance & Courtyard Plan

SCALE	DATE	DRAWN.	CHKD.	DRAWING No.	REVISION
1:100@A1 1:200@A3	14.02.12	AS		P9200 - L - 104	A

FILE REF. File name

tender