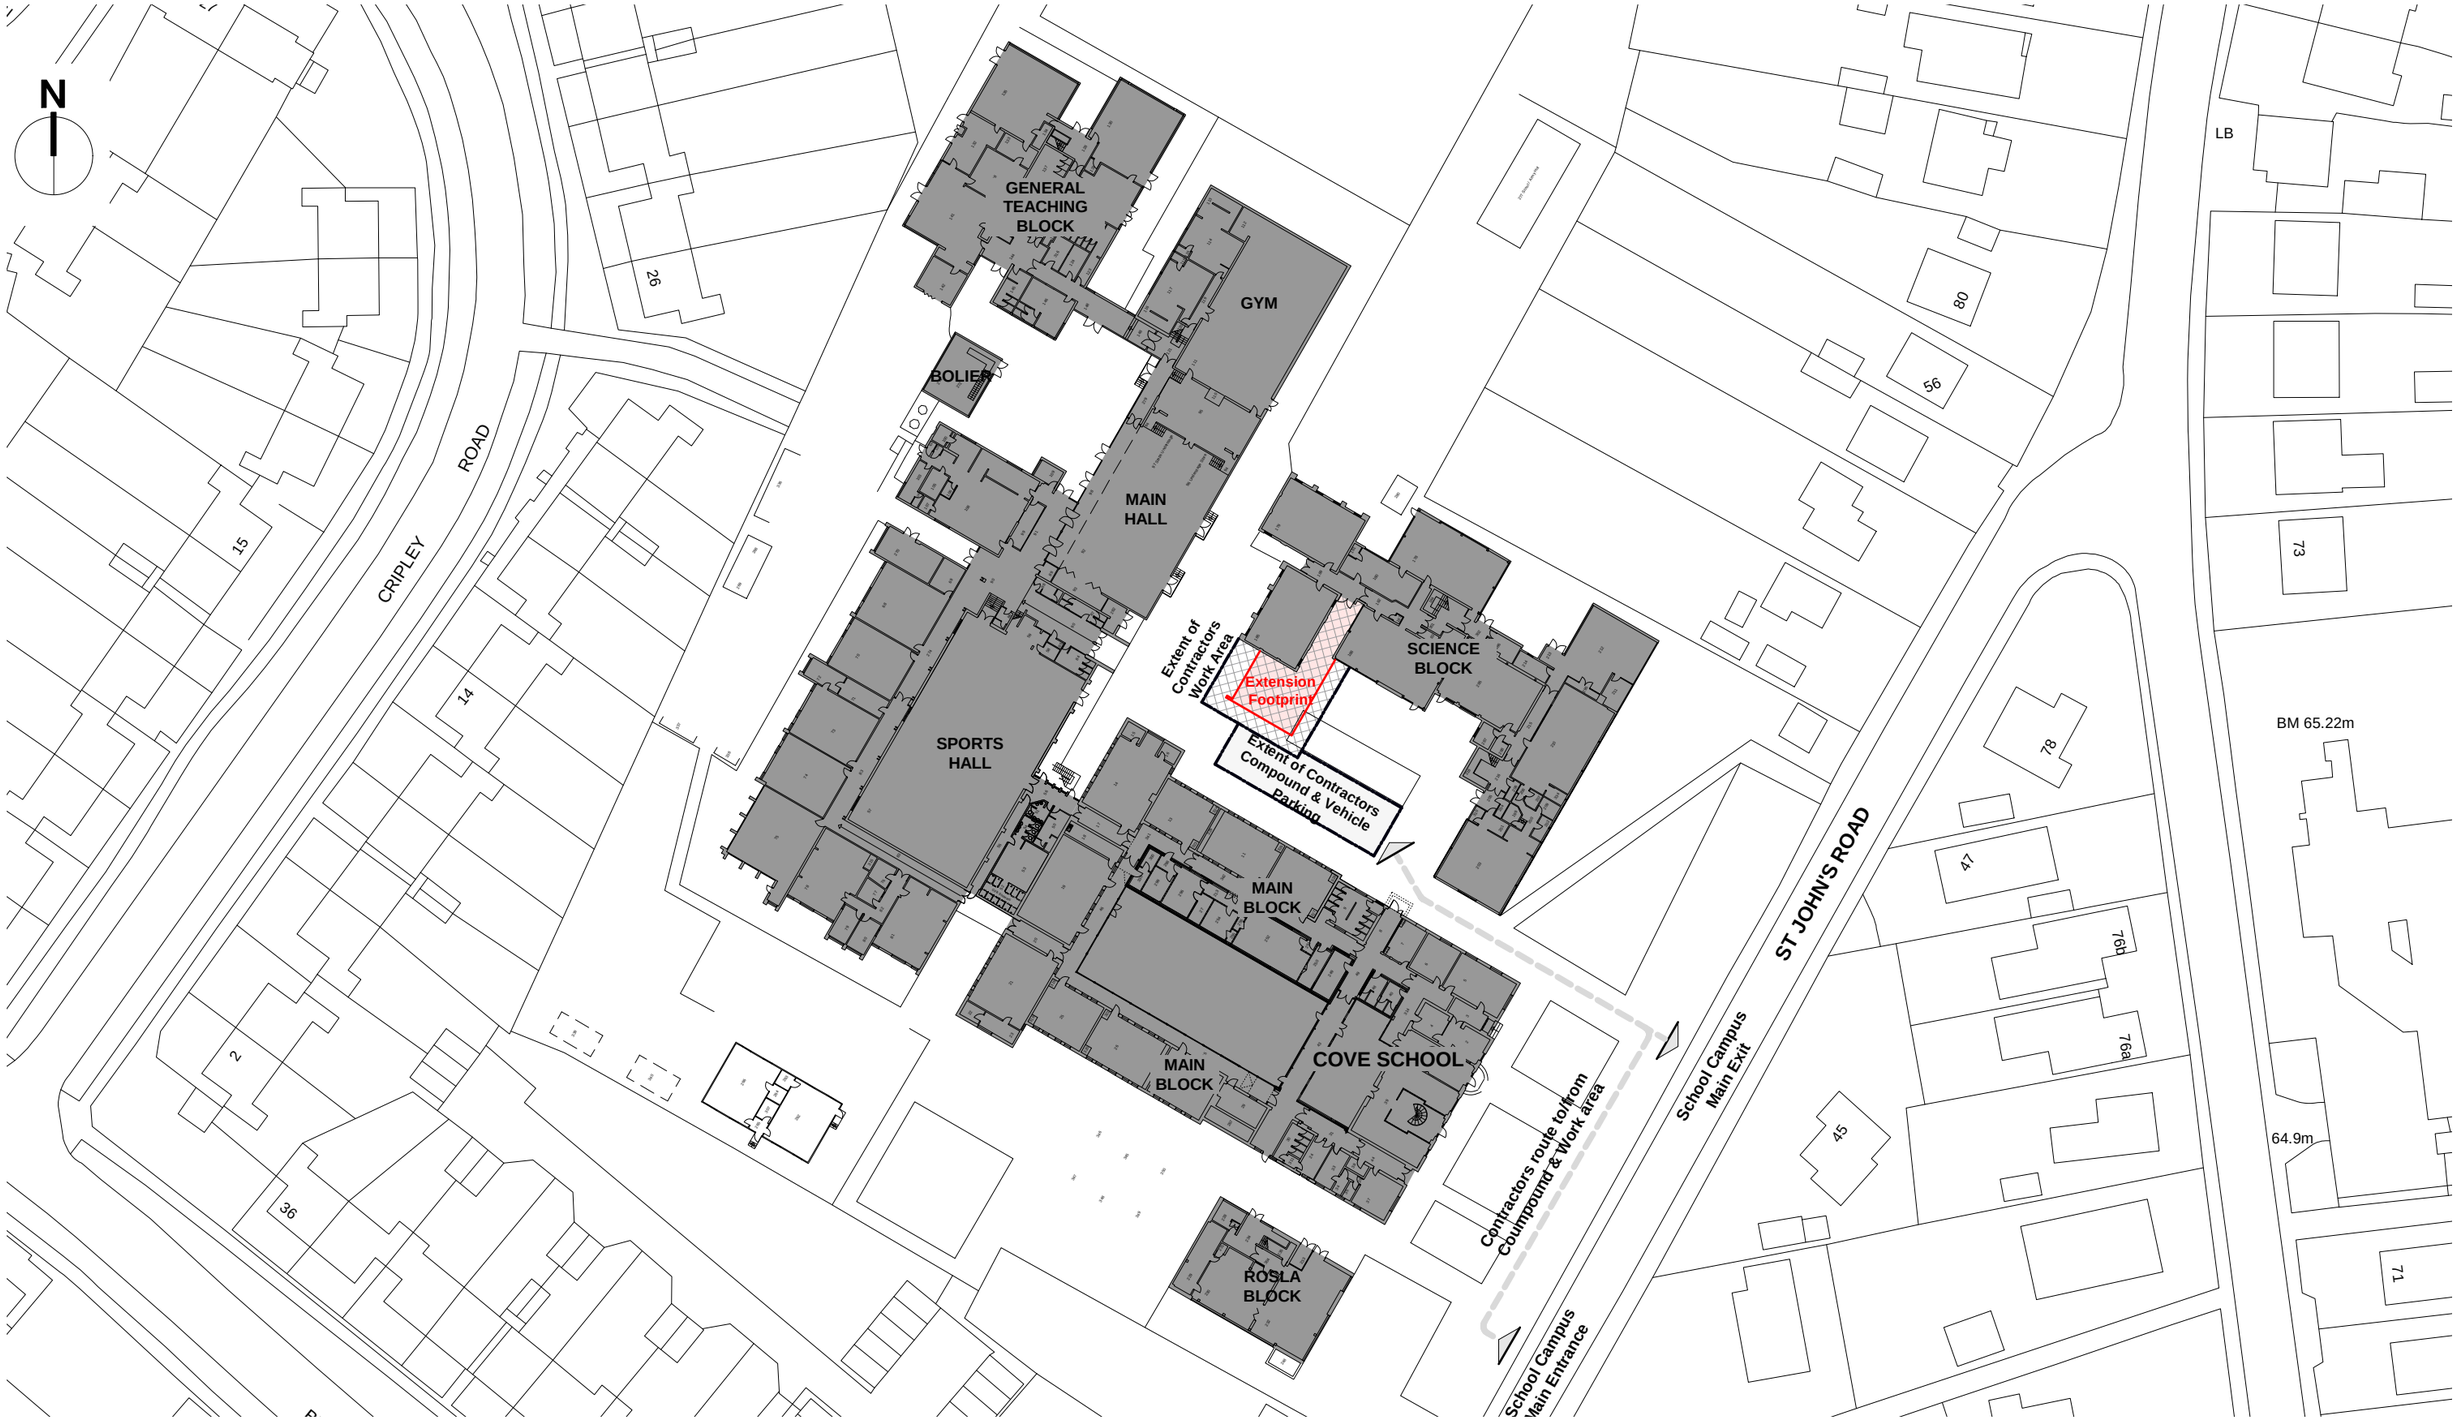

TENDER

Hampshire County Council

HCC Property Services,
Three Minsters House,
76 High Street, Winchester SO23 8UL.
tel: (01962) 847801

Notes

1 This drawing is © copyright Hampshire County Council 2011. No unauthorised reproduction permitted. All rights reserved.

2 No dimensions are to be scaled from this drawing

3 This map is reproduced from Ordnance Survey material with the permission of Ordnance Survey on behalf of the controller of Her Majesty's Stationery Office © Crown Copyright. Unauthorised reproduction infringes Crown Copyright and may lead to prosecution or civil proceedings. (100019180), (2011)

rev	description	date	by

PROJECT
COVE SCHOOL
Provision of Mini Lecture Theatre

SHEET CONTENTS
INDICATIVESITE SET UP PLAN

HCC Property Services

SCALE	DATE	DRAWN.	CHKD.	DRAWING No.	REVISION
Not to Scale @ A3	23 Jan 12	LGN	-	**P9223-4203-115**	**A**
				FILE REF. *P9223 - Site Set Up*	