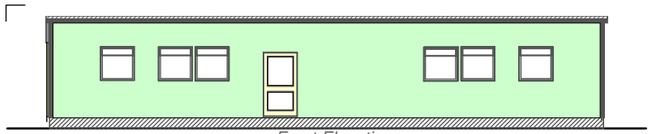

Front Elevation

Colour on drawing is closest representation only

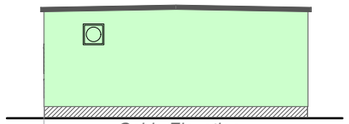

Gable Elevation

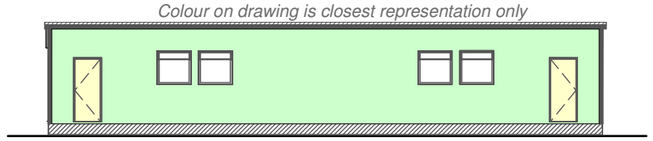

Rear Elevation

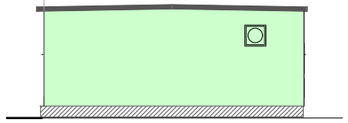

Gable Elevation

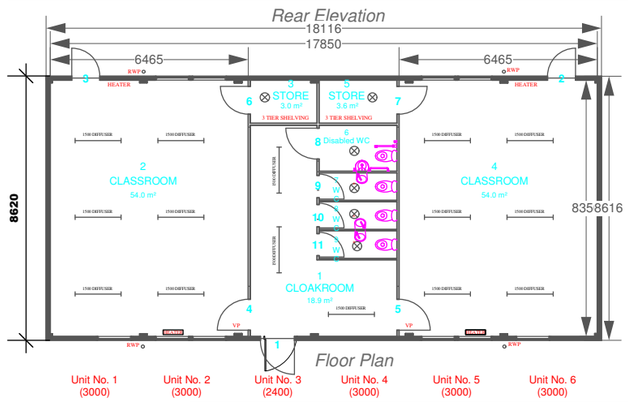

Floor Plan

Proposed Modular Tempoary Building - Two Classroom Unit

Scale 1:200

Roof: Flat With slope Felt - Colour Dark Grey

Walls: Plastic coated metal - Colour, Moorland Green (from Dobel 200XT range)

Drains: To existing foul main, and new SW soakaway.

SCALE BAR

0 5 10 15 20m

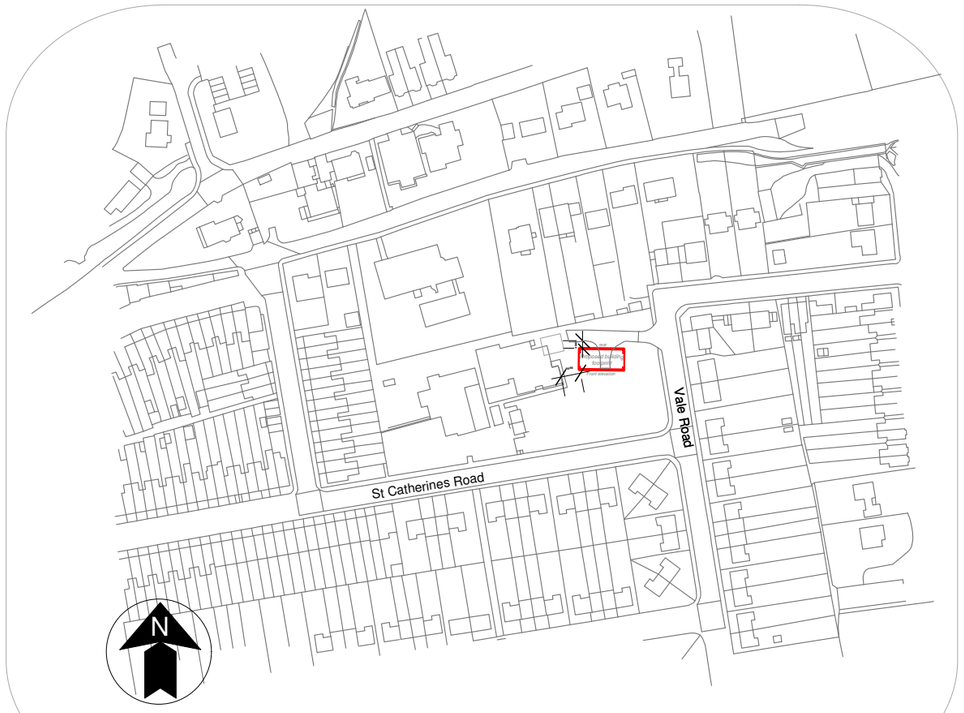

SITE PLAN - Scale 1:2500

Showing existing layout and extent of boundaries

0 20m 40m 60m 80m

SCALE BAR

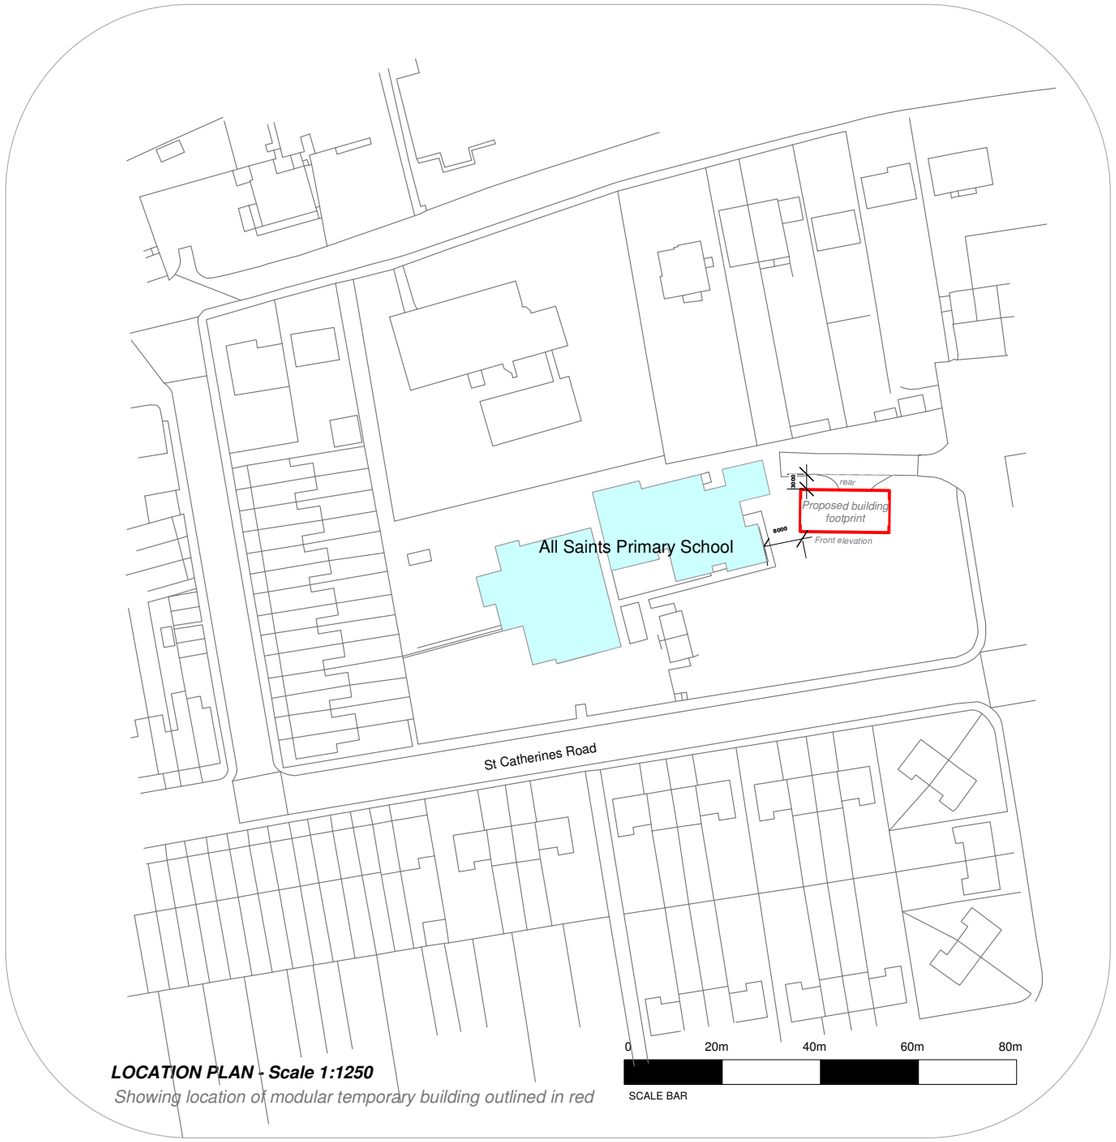

LOCATION PLAN - Scale 1:1250

Showing location of modular temporary building outlined in red

0 20m 40m 60m 80m

SCALE BAR

All Saints Church Of England Primary School
St Catherine's Road
Winchester

SO23 0PS

Hampshire County Council

HCC Property Services,
Three Minsters House,
76 High Street, Winchester SO23 8UL.
tel: (01962) 847801

PROJECT				SHEET CONTENTS	
All Saints Prim School **St Catherines Road, Winchester** **SO23 0PS**				**PLANNING APPLICATION** **MODULAR TEMPORARY BUILDINGS** **(for Two School Classrooms)**	HCC Property Services
SCALE	DATE	DRAWN.	CHKD.	DRAWING No. **31720/TC/12/001**	REVISION
As Shown@ A3	Feb 2012			FILE REF.	