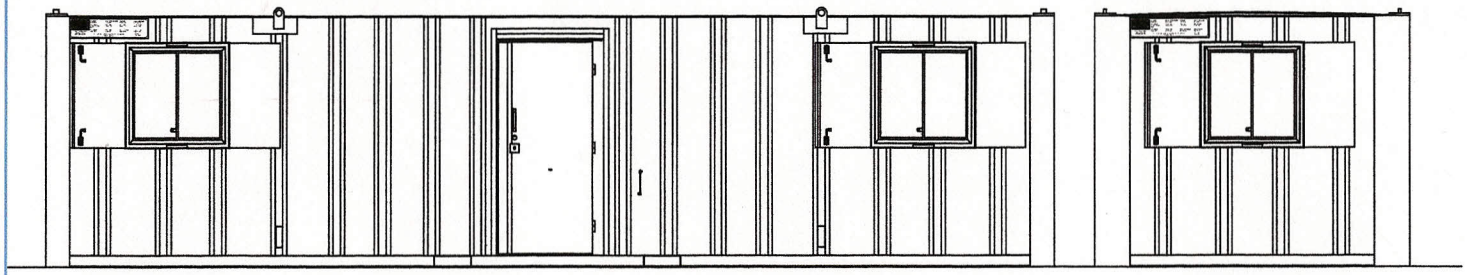

ELEVATION A

ELEVATION B

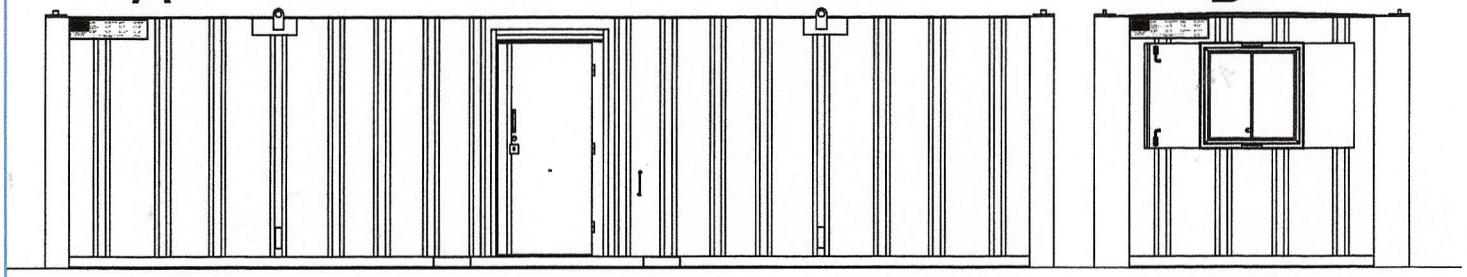

ELEVATION C

ELEVATION D

Building Size 9.754m x 3.048m (Externally)

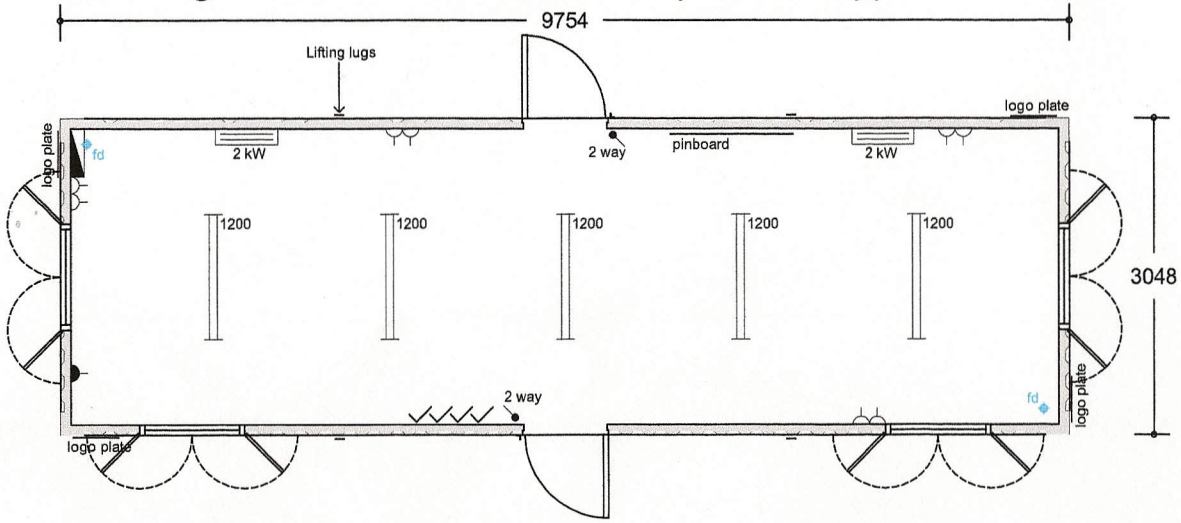

NOTES

- This drawing and any information or descriptive matter set hereon is the confidential property of Elliott Group Ltd; and must not be disclosed, loaned, copied or used for manufacturing, tendering or any other purpose without the prior consent in writing of Elliott Group Ltd.
- All dimensions are to be checked on site.
- Do not scale from this drawing, work to figured dimensions only.
- For electrical specification see drawing No. AV-ES-101

REVISION

CLIENT

PROJECT

Welfare unit (Ground level)

DRAWING TITLE

- 9754mm x 3048mm -

SCALE	DRAWN BY	DATE
1 : 50	J.A.	November 06

DRAWING NUMBER	revision
AV - OP - 3210(TD)	-

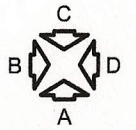

REFERENCE FOR EXTERNAL VIEWS OF THE BUILDING

Elliott

THE MAJOR FORCE IN BUILDING SYSTEMS

Tel 01482 781202 • Fax 01482 712157

Elliott Group Ltd - Valletta Street, Hedon Road, Hull. HU9 5NP. Email info@elliotthire.co.uk