KEY

1. Covered Entrance
2. Entrance Lobby
3. Waiting Area
4. Reception
5. Head Teachers's Office
6. Parents/Room / Interview Room
7. MI Room
8. Caretaker's and Cleaner's Store
9. Server Room
10. Deputy Head/Senior Manager Team Meeting Room
11. Staff Room and Kitchen
12. Staff Prep Room
13. Central Stock / Copier
14. Staff WC / Change
15. Accessible WC
16. Main Hall
17. Store (Staging/Community)
18. PE Store
19. Servery
20. Kitchen
21. Deliveries
22. Kitchen WC
23. Kitchen Store
24. Group Room
25. Pupil WC
26. Hygiene Room
27. Learning Resource Centre
28. Food / Science / DT
29. Specialist Store - Laptop store
30. General Office
31. Classroom
32. Music / Drama Hall
33. Plant Room
34. Bursar

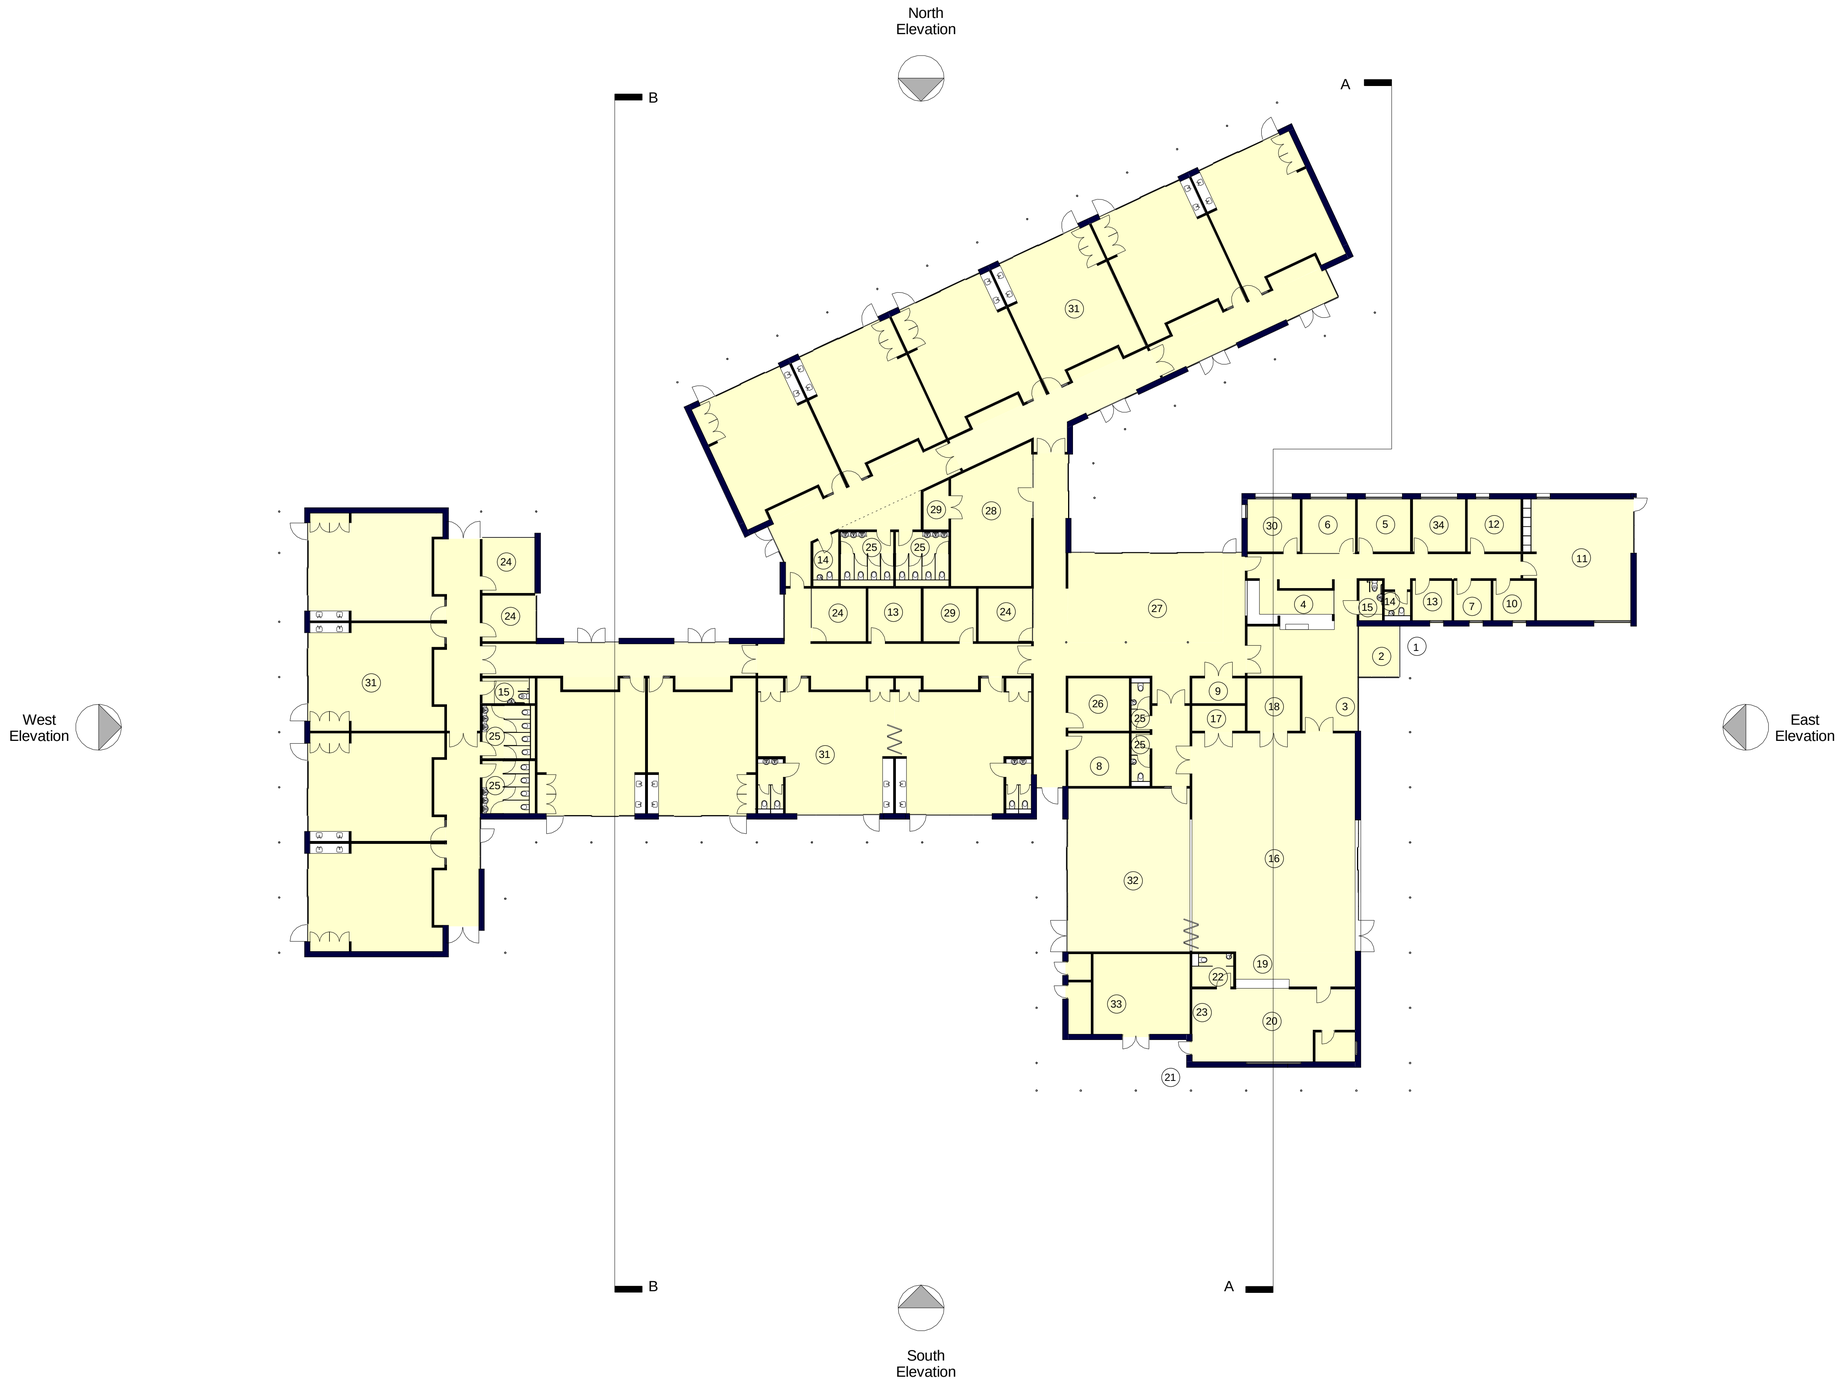

0 10 20 m

N

Notes
1. This drawing is copyright Hampshire County Council 2012. No authorised reproduction of any kind is permitted
2. No Dimensions to be scaled from this drawing.
3. This map is reproduced from Ordnance Survey material with the permission of Ordnance Survey on behalf of the controller of Her Majesty's Stationary Office Crown copyright. Unauthorised reproduction infringes Crown Copright and may lead to prosection or civil proceedings. (100019180), (2012)

Rev	Description	Date	By
P1	Planning Submission	13.10.12	APL

Hampshire County Council

HCC Property Services,
Three Minsters House,
76 High Street, Winchester SO23 8UL.
tel: (01962) 847801

Property Services

WoW Primary School
Northern Site

Proposed Ground Floor Plan

SCALE	DATE	DRAWN	CHKD	PROJECT No.	DRAWING No.	REVISION
1 : 200 @ A1	27.09.12	APL	MH	P08865	GA_200	P1

23/10/2012 11:16:08