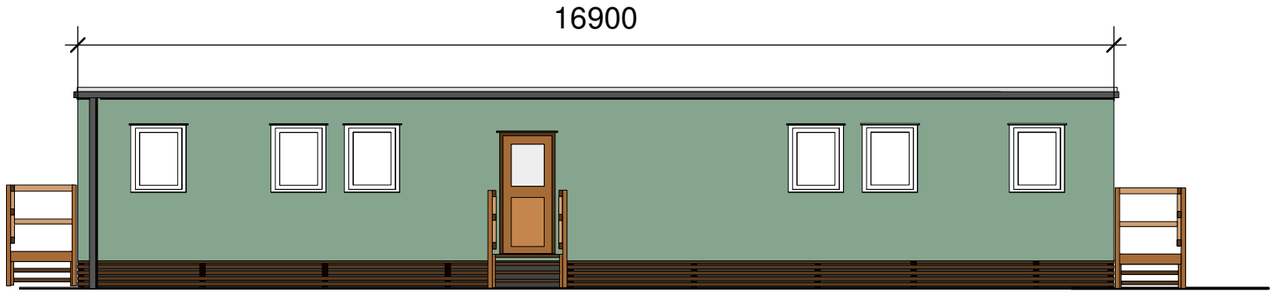

Elevation A

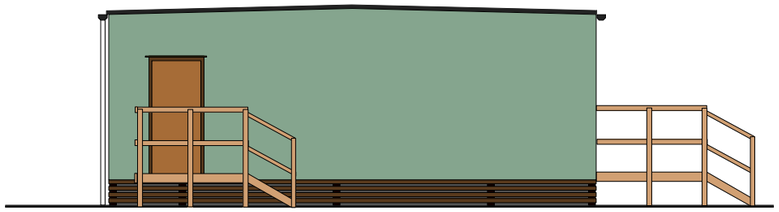

Elevation B

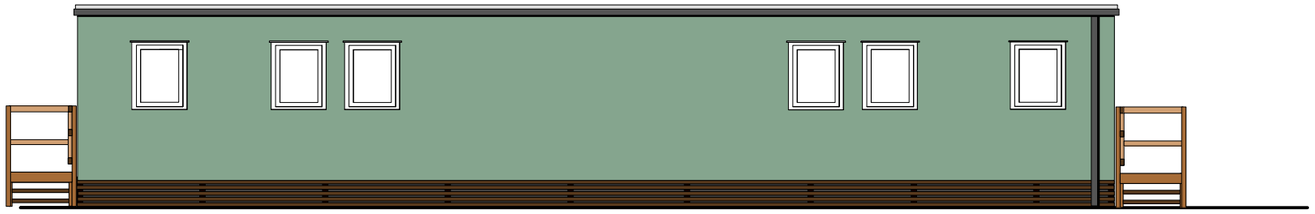

Elevation C

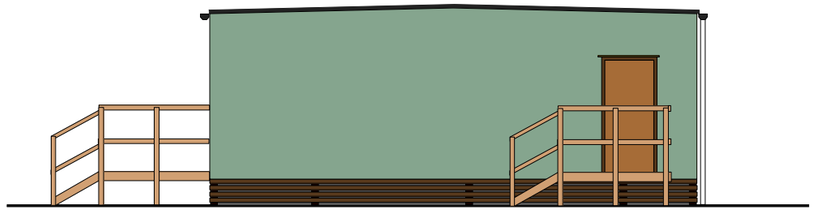

Elevation D

KEY TO ELECTRICAL ITEMS

Double switched socket outlet at 900mm from FFL Indicated Blue

Double switched socket outlet at 450mm from FFL Indicated red

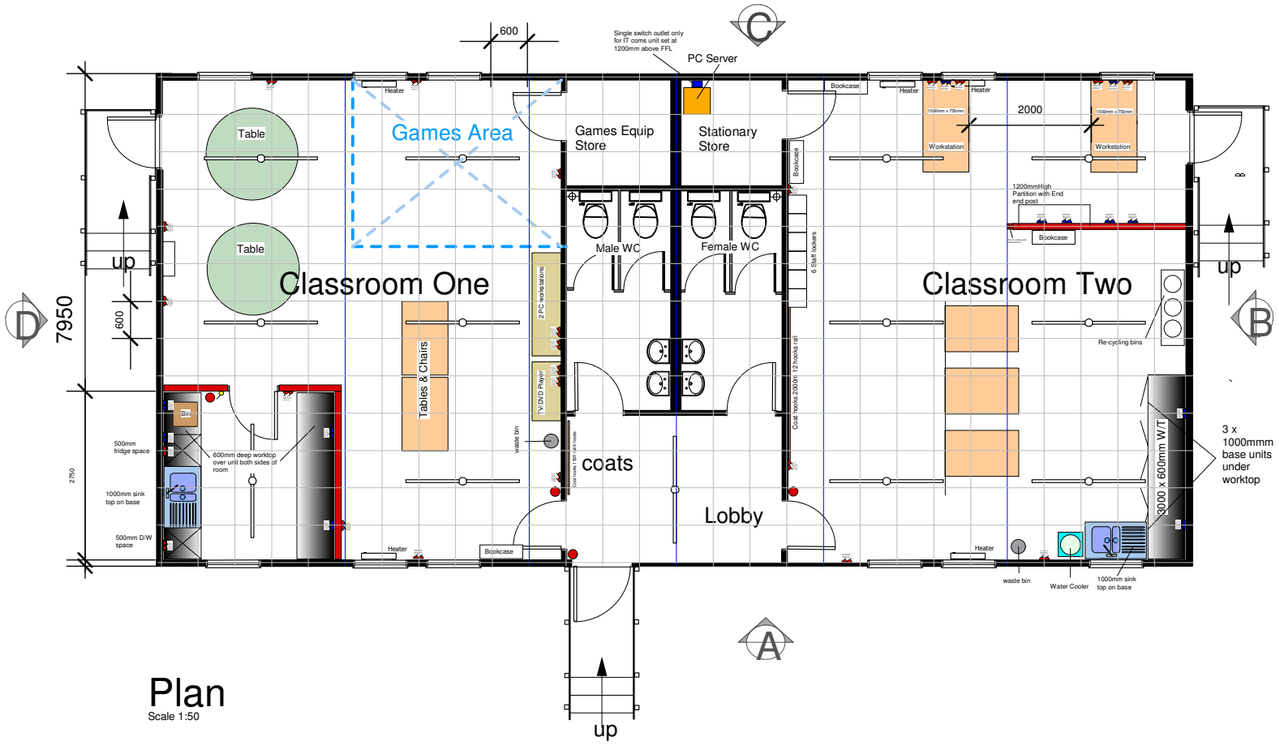

Plan
Scale 1:50

Hampshire County Council

PROJECT
Forest Education Cent'r Classrooms + Toilets

SHEET CONTENTS
Elevations and Plan

SCALE		DATE	DRAWING NO	REVISION
1.100	@ @ A3	Feb 2008	**36680/TC/07/01** *file ref: FILE NAME*	**A**