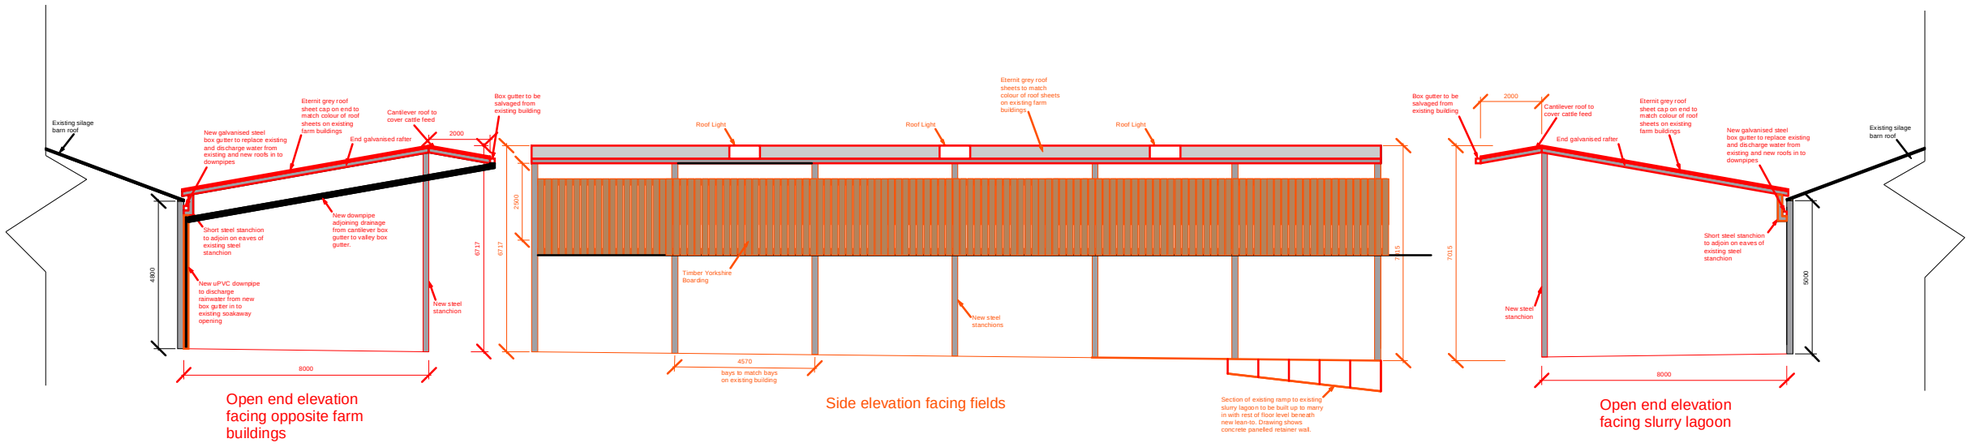

Open end elevation facing opposite farm buildings

Side elevation facing fields

Open end elevation facing slurry lagoon

= Existing

= Proposed

All dimensions are in mm

Planning Issue

Hampshire County Council

HCC Property Services,
Three Minsters House,
76 High Street, Winchester SO23 8UL.
tel: (01962) 847801

Notes

1 This drawing is © copyright Hampshire County Council 2012. No unauthorised reproduction permitted. All rights reserved.

2 No dimensions are to be scaled from this drawing

3 This map is reproduced from Ordnance Survey material with the permission of Ordnance Survey on behalf of the controller of Her Majesty's Stationery Office © Crown Copyright. Unauthorised reproduction infringes Crown Copyright and may lead to prosecution or civil proceedings. (100019180), (2012)

rev	description	date	by

PROJECT
Proposed Live Stock Lean-to, Lyde Green Farm, Rotherwick

SHEET CONTENTS
Elevations of Proposed Building

Property Services

SCALE	DATE	DRAWN.	CHKD.	DRAWING No.	REVISION
1:200 @ A3	02.01.13	ADP		**12/B/12**	-
				FILE REF. *2SH/12.4*	