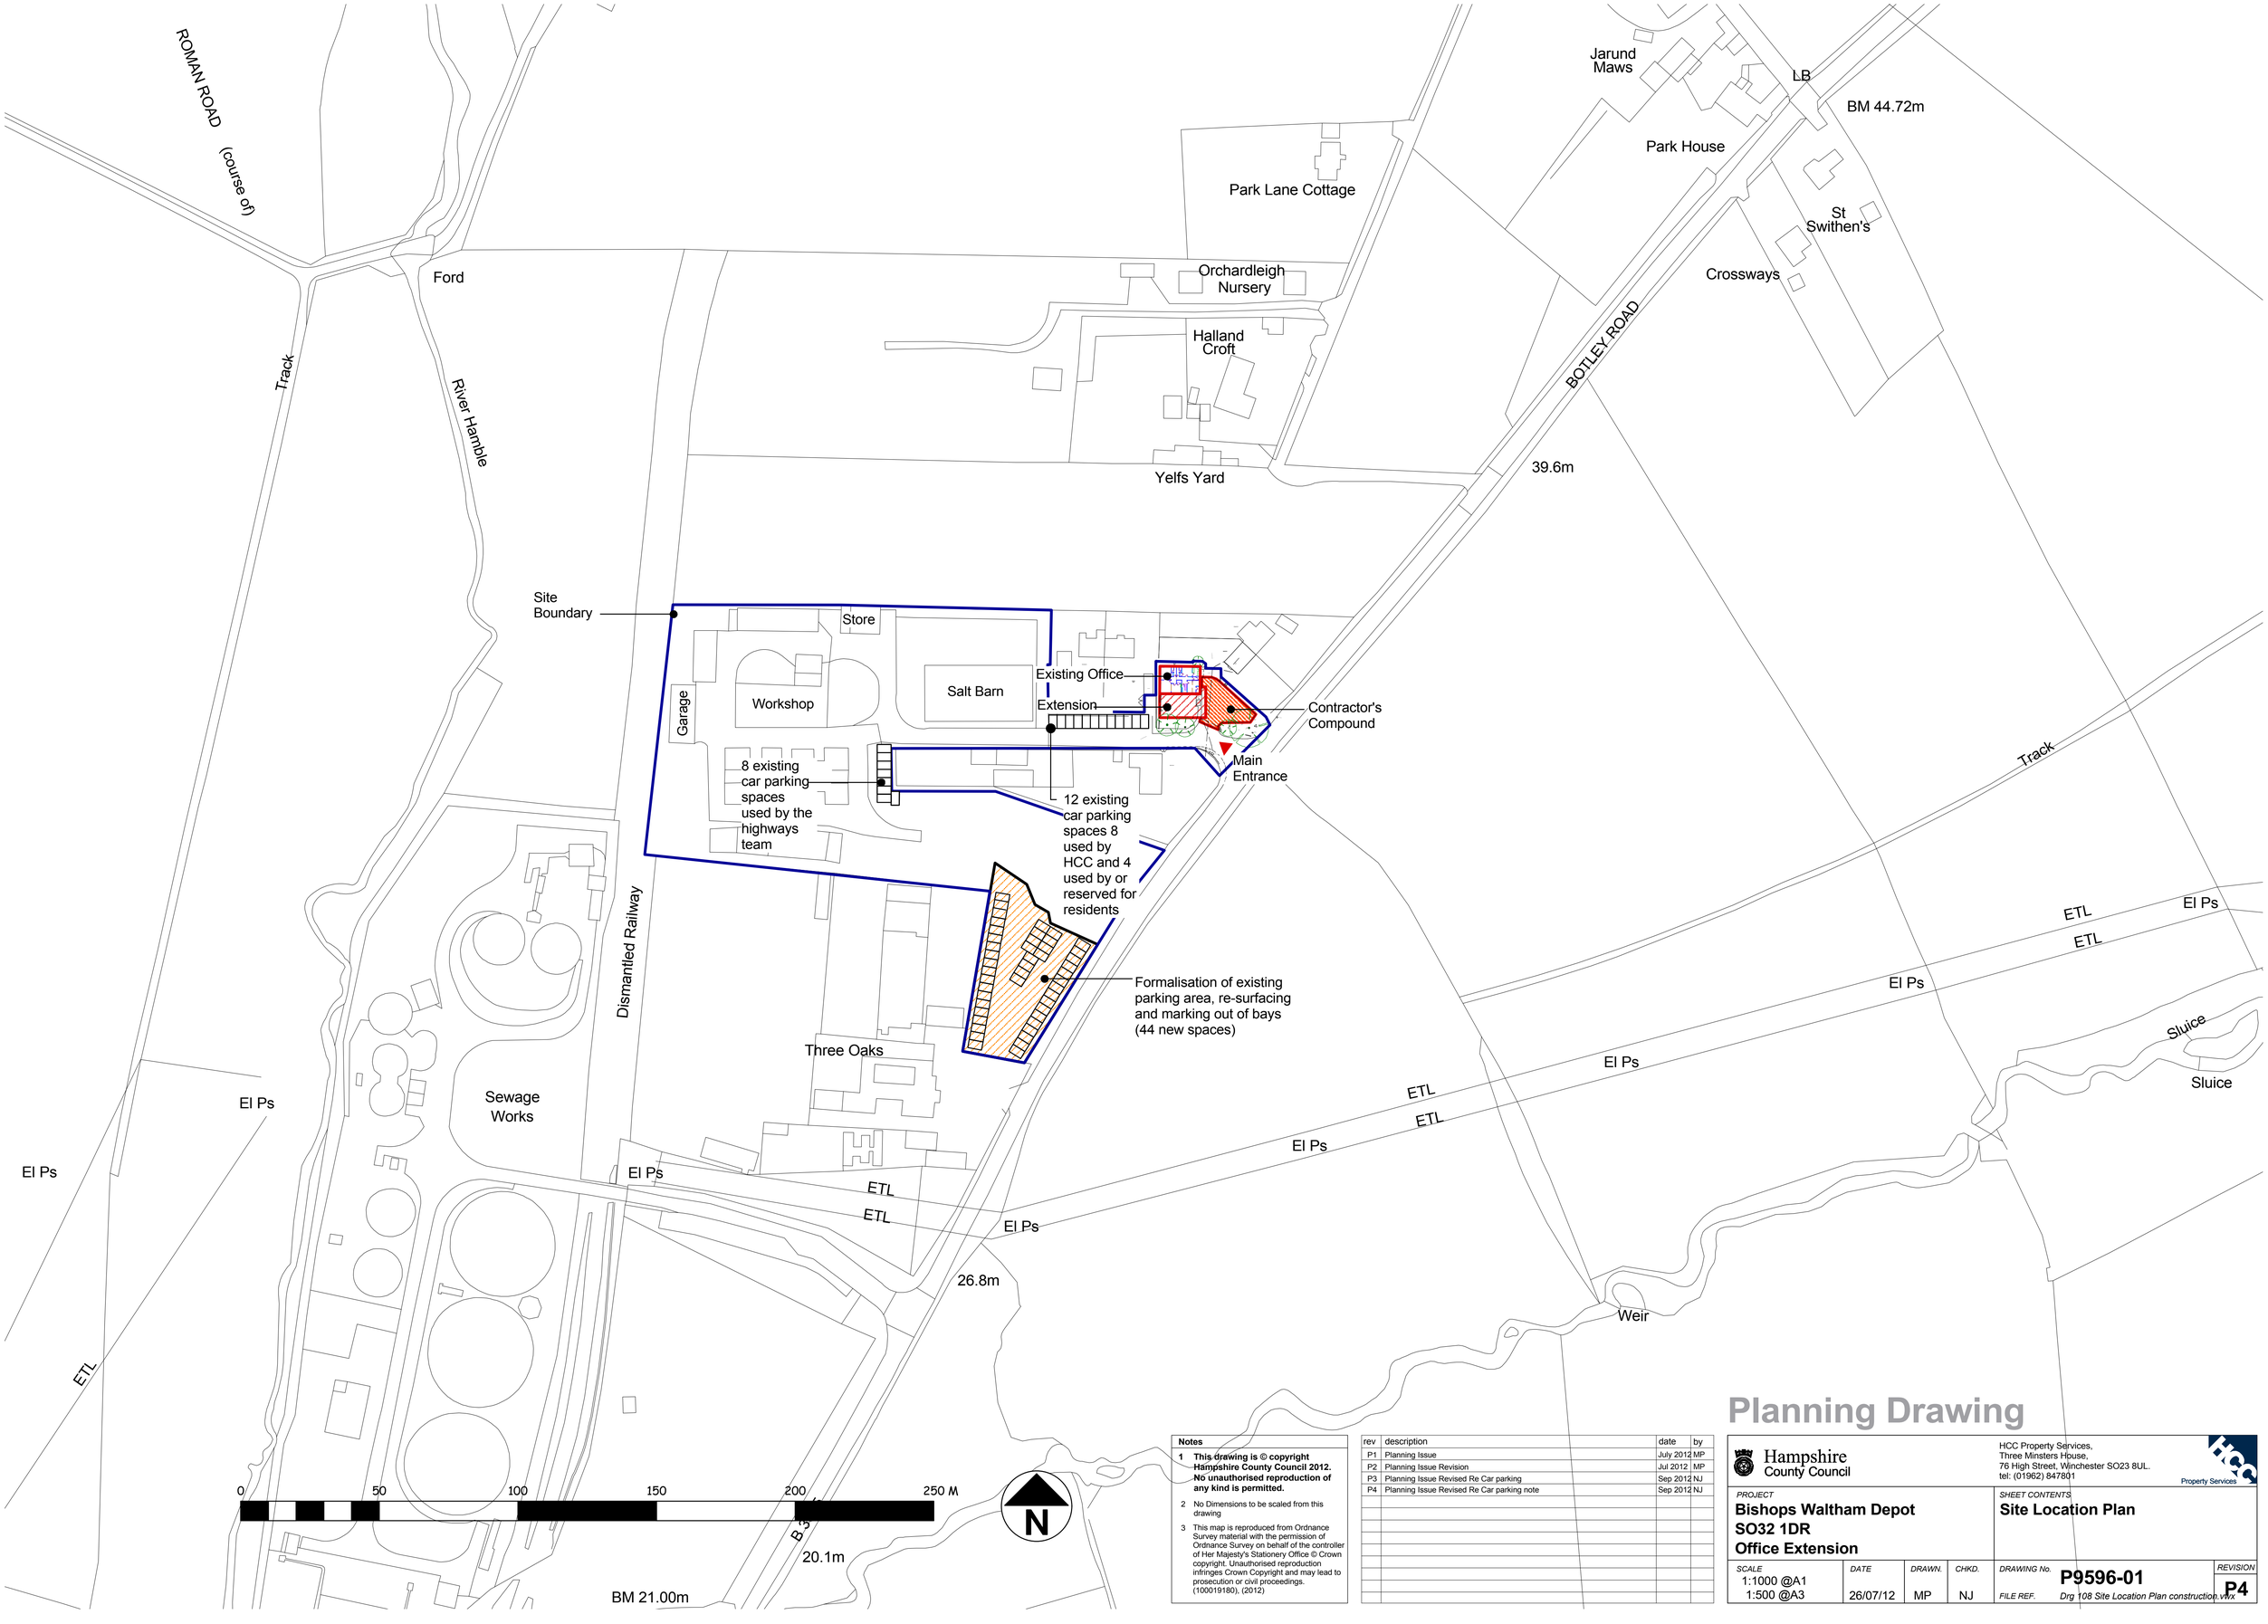

Planning Drawing

Notes

1 **This drawing is © copyright Hampshire County Council 2012. No unauthorised reproduction of any kind is permitted.**

2 No Dimensions to be scaled from this drawing

3 This map is reproduced from Ordnance Survey material with the permission of Ordnance Survey on behalf of the controller of Her Majesty's Stationery Office © Crown copyright. Unauthorised reproduction infringes Crown Copyright and may lead to prosecution or civil proceedings. (100019180), (2012)

rev	description	date	by
P1	Planning Issue	July 2012	MP
P2	Planning Issue Revision	Jul 2012	MP
P3	Planning Issue Revised Re Car parking	Sep 2012	NJ
P4	Planning Issue Revised Re Car parking note	Sep 2012	NJ

Hampshire County Council

HCC Property Services,
Three Minsters House,
76 High Street, Winchester SO23 8UL.
tel: (01962) 847801

Property Services

PROJECT
Bishops Waltham Depot
SO32 1DR
Office Extension

SHEET CONTENTS
Site Location Plan

SCALE	DATE	DRAWN.	CHKD.	DRAWING No.	REVISION
1:1000 @A1 1:500 @A3	26/07/12	MP	NJ	**P9596-01**	**P4**

FILE REF. *Drg 108 Site Location Plan construction.vwx*