Floor Plan 1:100

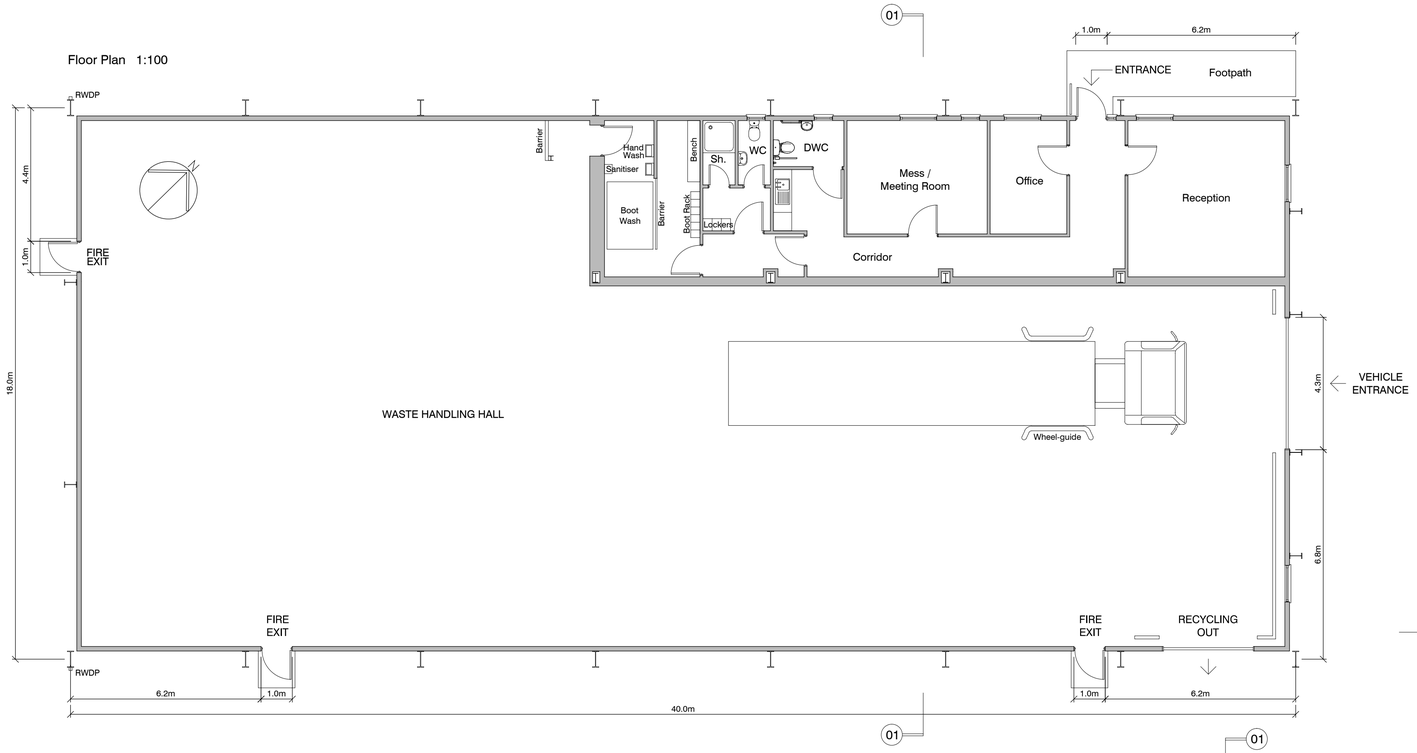

MATERIALS SCHEDULE:

Roof	Profiled cladding	Dark Green
Walls	Profiled cladding	Dark Green
	Metal faced composite insulation panel	Dark Green
	Concrete wall panels	Grey
Steel portal frame	(exposed steel-work)	Grey (galvanised)
Windows	PVC-u	Dark Green
Personnel doors	Metal faced composite doors	Dark Green
Roller-shutter	Powder-coated steel	Dark Green

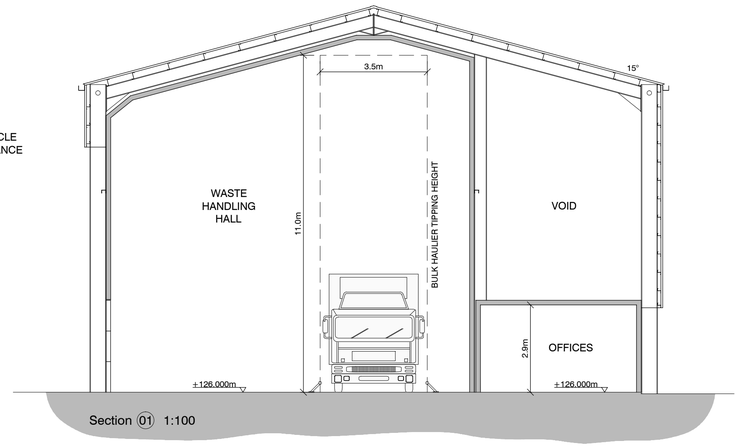

Section 01 1:100

NOTES:

DIMENSIONS TO BE CHECKED ON SITE BEFORE COMMENCING WORK. ANY DISCREPANCIES SHALL BE REPORTED TO MILDREN TECHNICAL IMMEDIATELY.

DO NOT SCALE FROM THESE DRAWINGS EXCEPT FOR PLANNING PURPOSES. USE FIGURED DIMENSIONS ONLY.

WHERE APPLICABLE THIS DRAWING IS TO BE READ IN CONJUNCTION WITH OTHER CONSULTANTS' DRAWINGS.

THIS DRAWING IS THE COPYRIGHT OF MILDREN TECHNICAL.

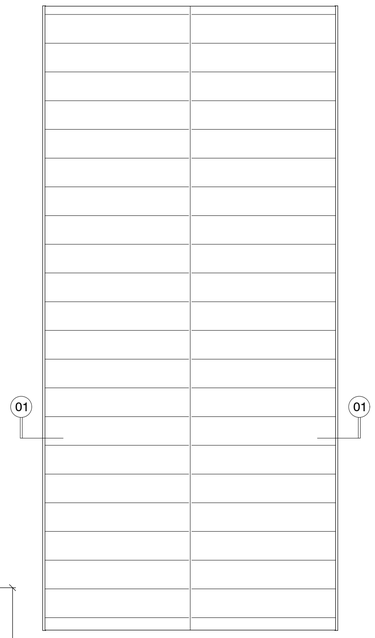

Roof Plan 1:200

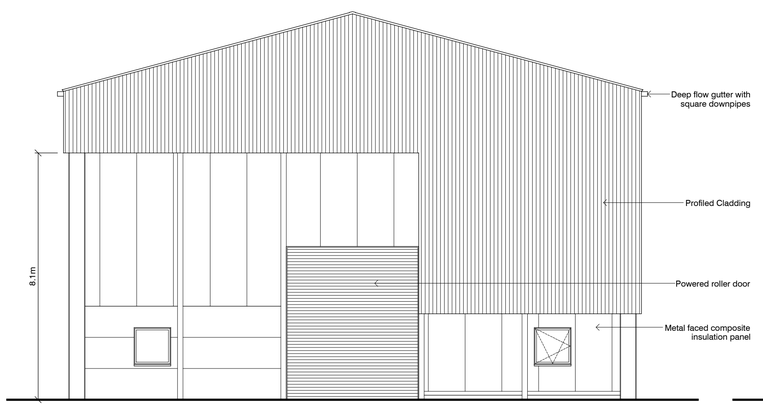

Front Elevation 1:100

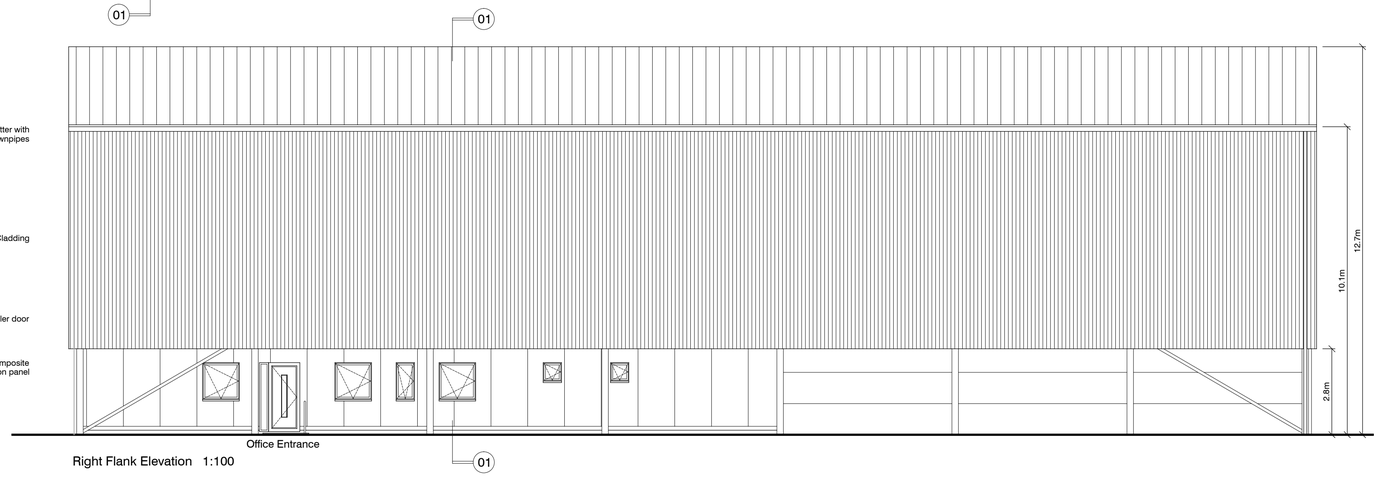

Right Flank Elevation 1:100

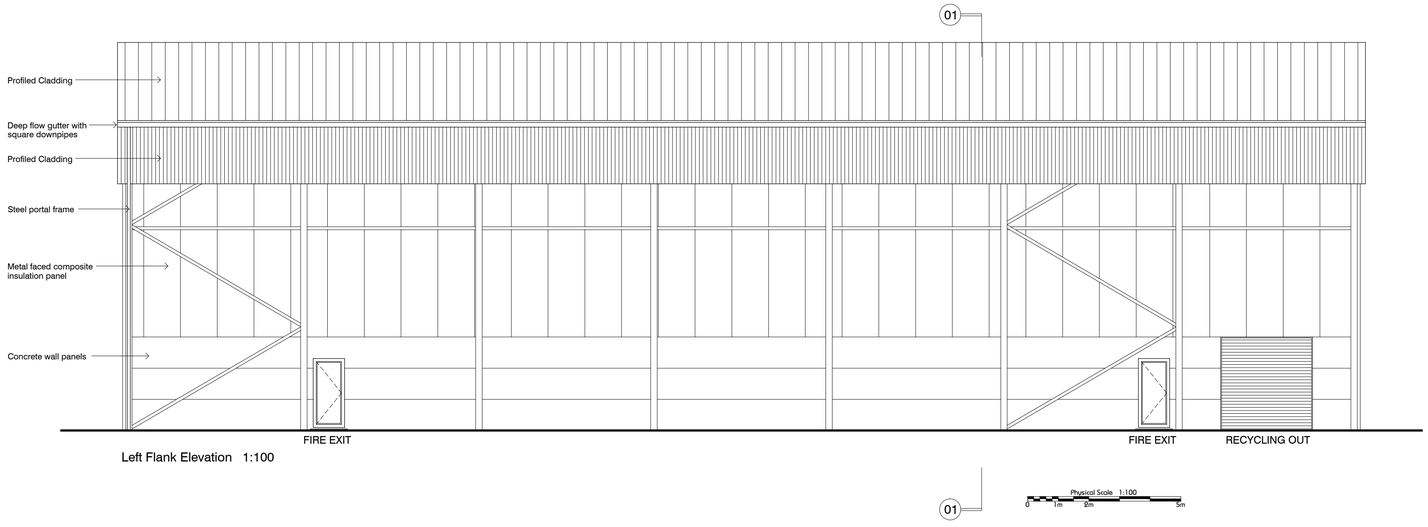

Left Flank Elevation 1:100

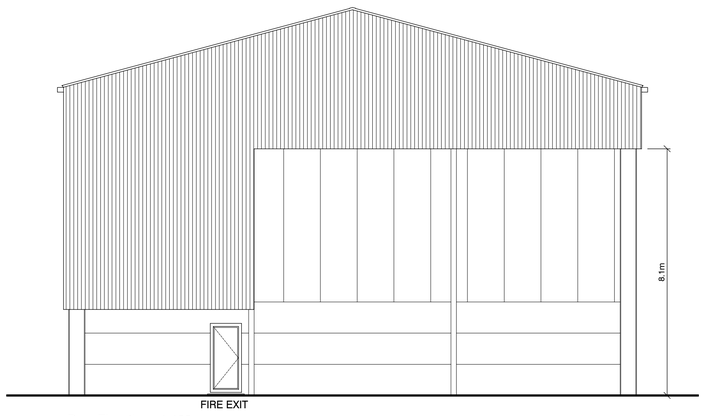

Rear Elevation 1:100

REV	DATE	AMENDMENT

MILDREN TECHNICAL

ARENA BUSINESS CENTRE 25 BARNES WALLIS ROAD
FAREHAM HAMPSHIRE PO15 5TT
0845 302 1961

FOR

BARFOOTS fresh thinking

PROJECT

PROPOSED AD PLANT
HARTLEY PARK FARM
SELBORNE ROAD
ALTON GU34 3HS

TITLE

WASTE HANDLING BUILDING
PLANS AND ELEVATIONS

DATE	DRAWN	SCALE	CHECKED
May 2013	IA	1:100@A1	GC

JOB NUMBER	DRAWING NUMBER	REVISION
0128	P01	00