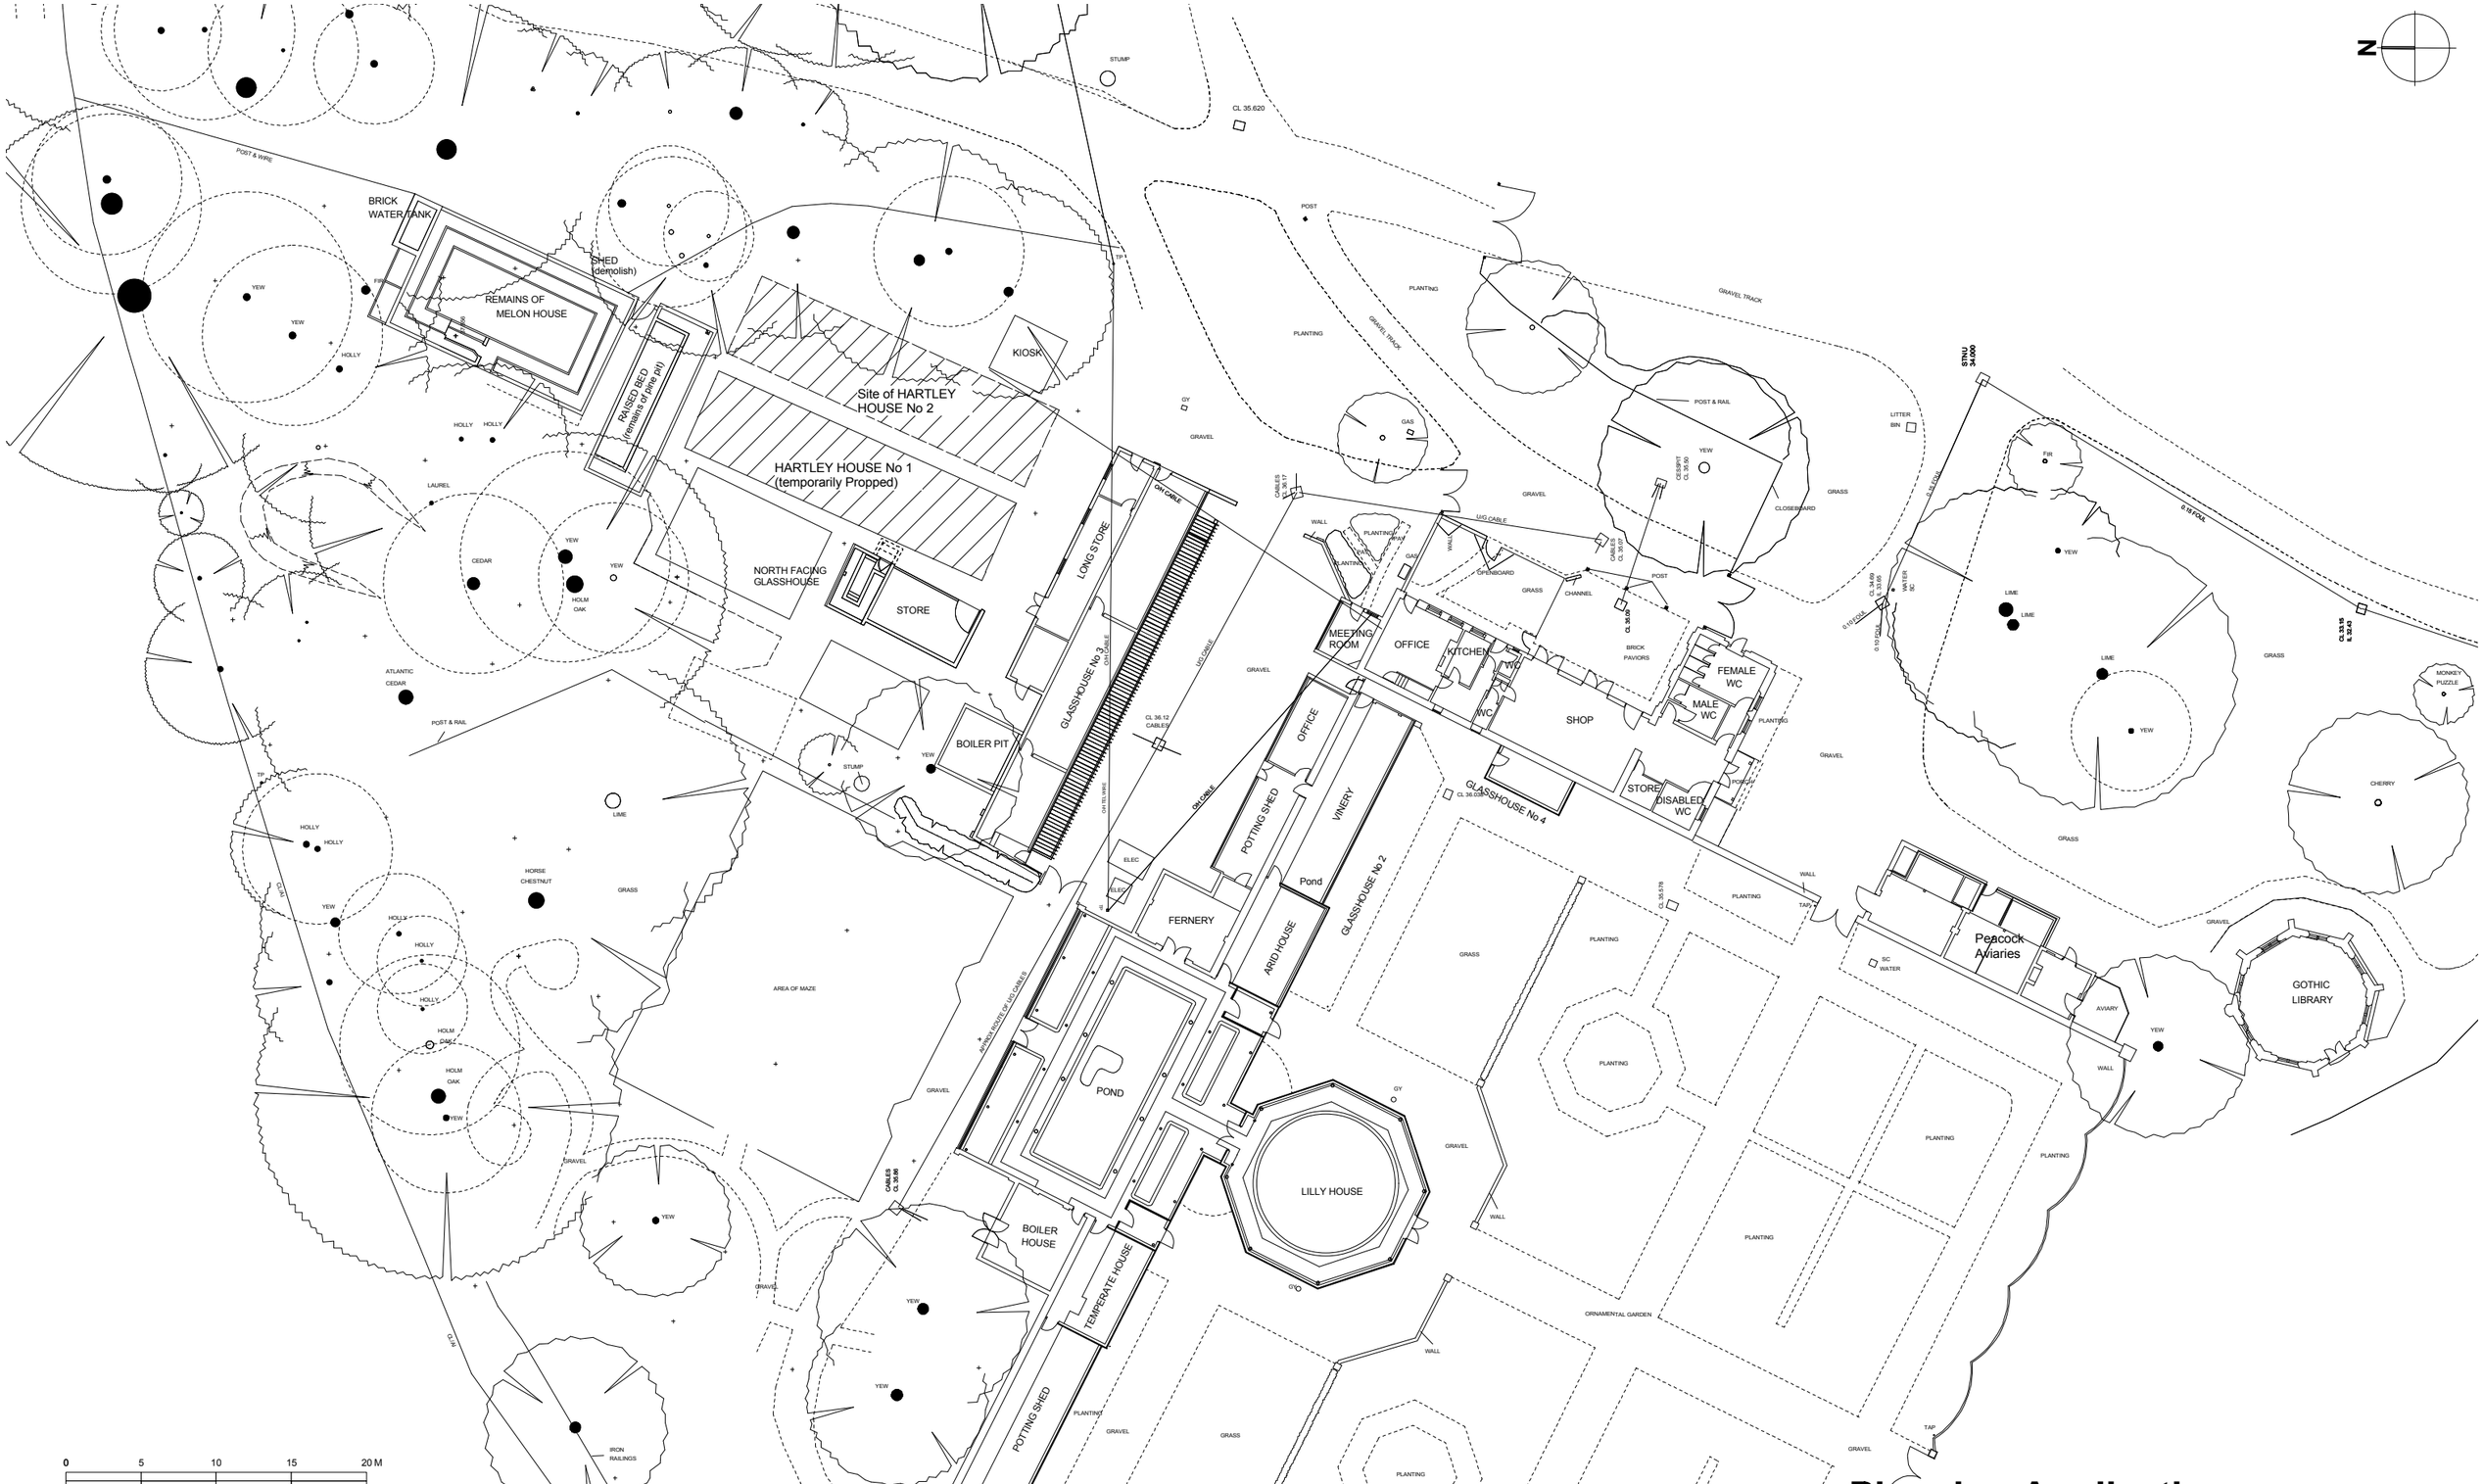

0 5 10 15 20 M

	Data Source
1.	Electronic OS plan
2.	Buildings plans fully surveyed
3.	
	Tolerance of Scale
	Maximum usable Scale -

Notes

1. No dimensions to be scaled from this drawing
2. Reproduced from the Ordnance Survey mapping with the permission of the Controller of Her Majesty's Stationery Office. Crown copyright. Unauthorised reproduction infringes Crown copyright and may lead to prosecution or civil proceedings. Hampshire County Council LA076651, 200

rev	description	date	by
P1	Advance issue for planning consultation	20.07.10	MDS
A	Planning Application	08.10	MDS

Planning Application

Hampshire

Property, Business and Regulatory Services,
Three Minsters House,
76 High Street, Winchester SO23 8UL.
tel: (01962) 847801

PROJECT
Staunton Country Park
Glasshouse area
New 'Polytunnels'

SHEET CONTENTS
Glasshouse area
As existing

SCALE	DATE	DRAWN.	DRAWING No.	REVISION
1:200 @ A1 1:400 @ A3	07. 2010	MDS	**R9002-205** FILE REF. *P____-205*	**A**