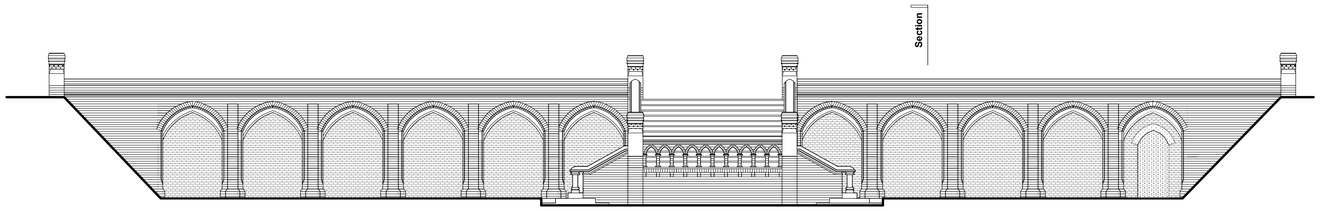

WEST ELEVATION AS EXISTING

Scale 1:100 (1:200 @ A3)

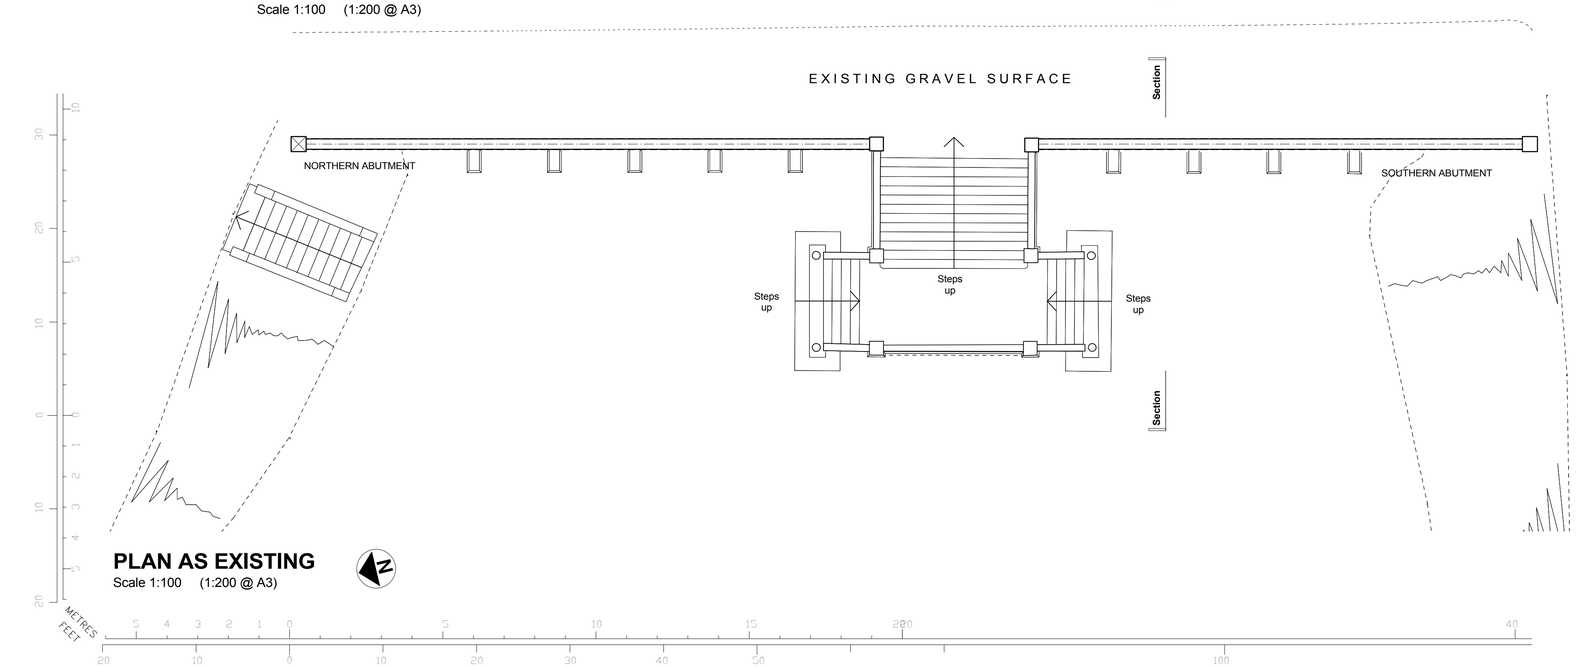

PLAN AS EXISTING

Scale 1:100 (1:200 @ A3)

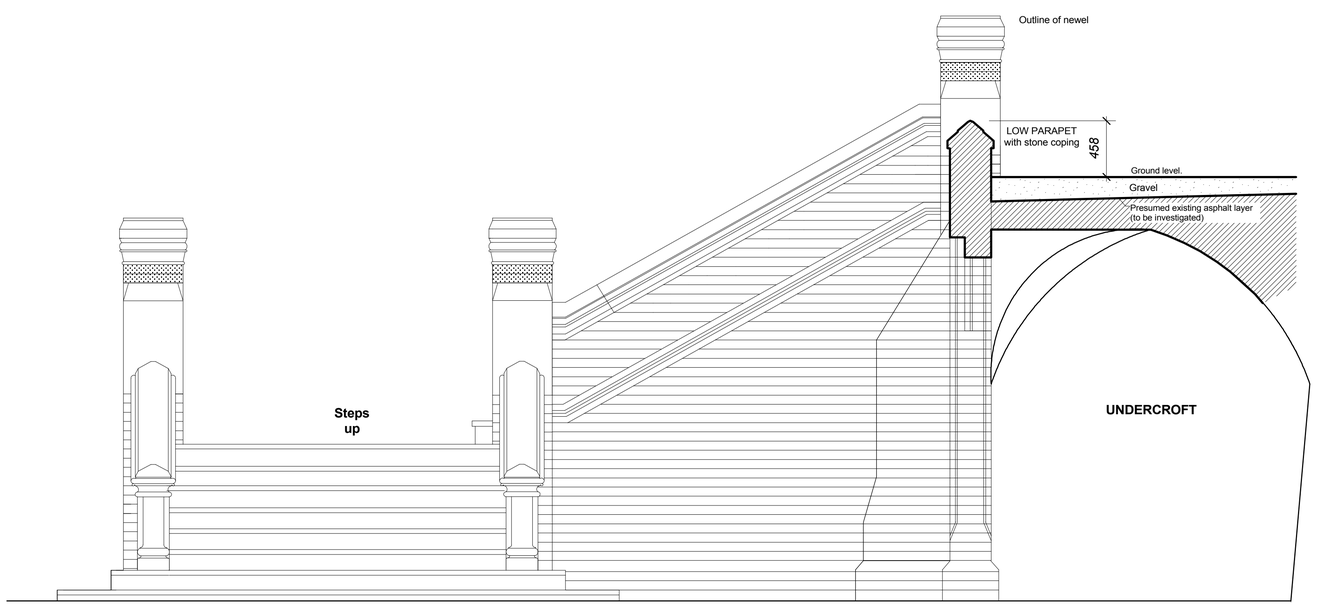

SECTION AS EXISTING

Scale 1:25 (1:50 @ A3)

METRES
FEET

Notes

1 **This drawing is © copyright Hampshire County Council 2012.**

2 **© Crown Copyright and database rights 2012. All rights reserved. HCC 100019180**

No unauthorised reproduction of any kind is permitted.

3 Scaled dimensions to be checked.

rev	description	date	by
A	LBC Application	02.12	MDS

LBC Application

Hampshire County Council

HCC Property Services,
Three Minsters House,
76 High Street, Winchester SO23 8UL.
tel: (01962) 847801

Property Services

PROJECT
Staunton Country Park
Terrace Railings

SHEET CONTENTS
Existing Details

SCALE	DATE	DRAWN.	CHKD.	DRAWING No.	REVISION
Vary @A1 Very @A3	27/10/11	MDS	GEP	**P9672 - 200** FILE REF. *P9672 - Terrace Railings*	**A**