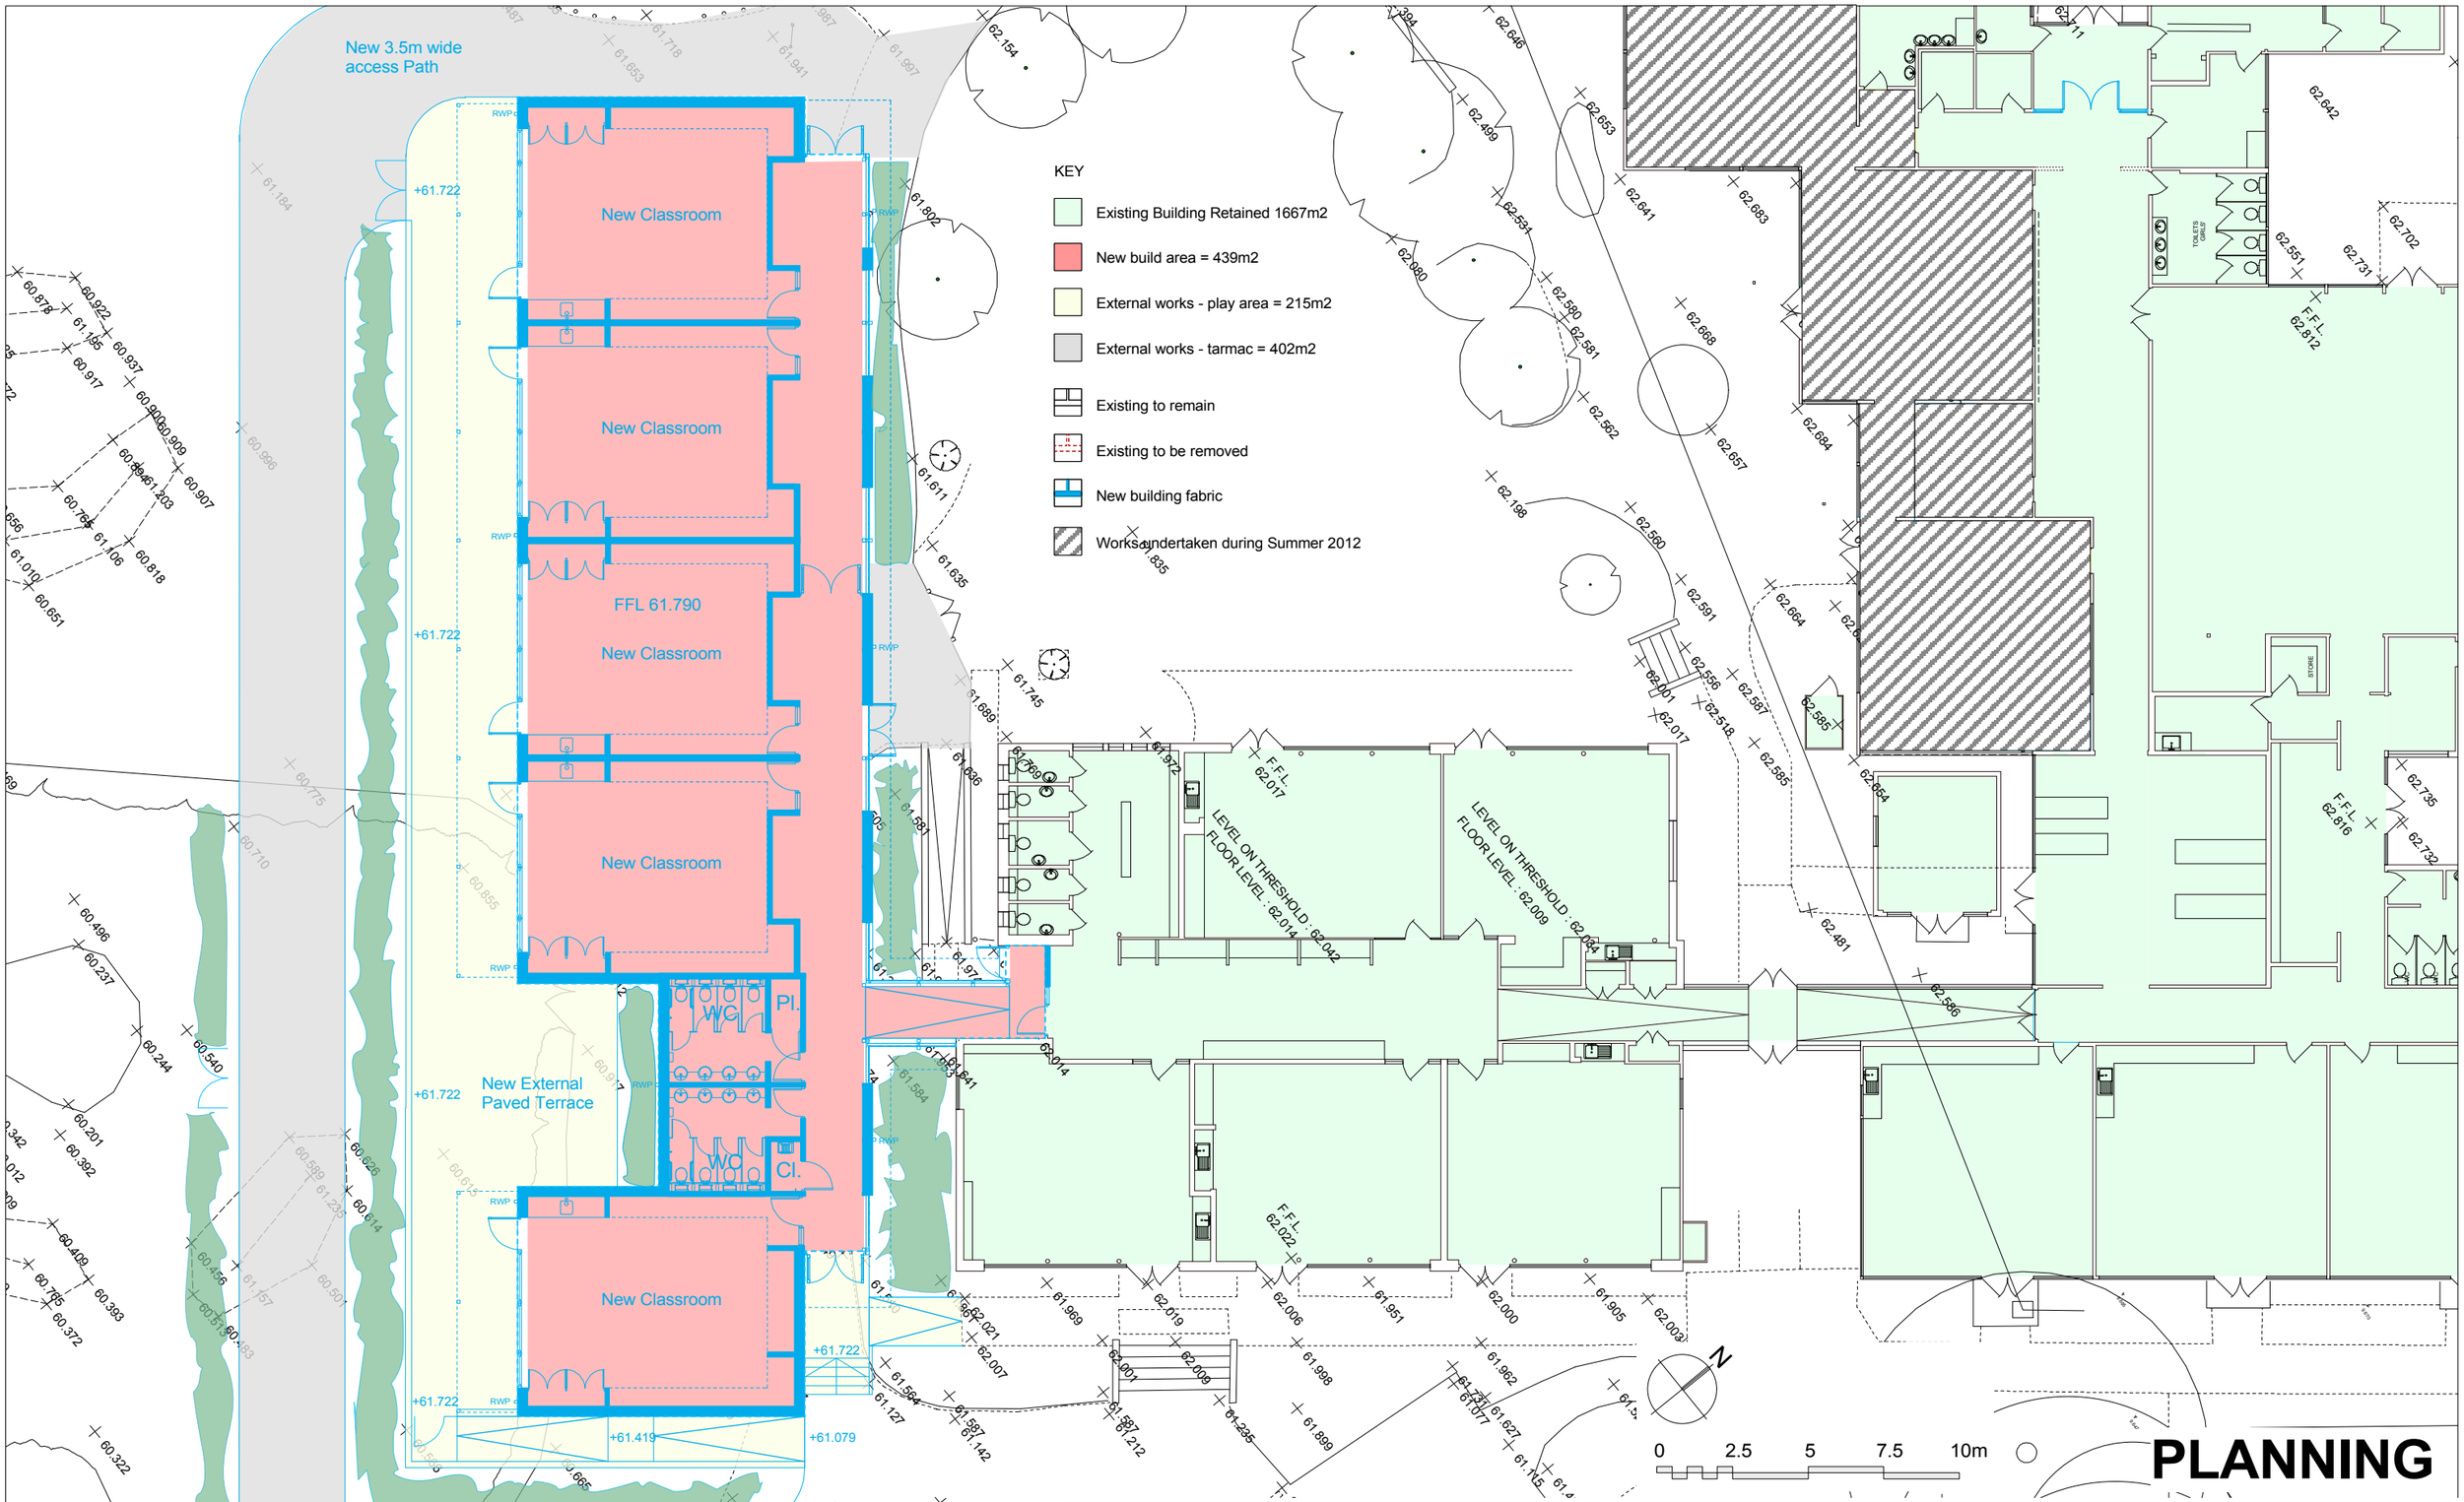

PLANNING

rev	description	date	by
-	Planning Issue	01.08.12	TB

PROJECT
Bramley Primary School
2FE - 2.5FE Expansion

SHEET CONTENTS
Proposed GA Plan
Phase 2 - 5 Classroom Ext
Jan - Aug 2013

Property Services

SCALE	DATE	DRAWN.	CHKD.	DRAWING No.	REVISION
1:100 @ A1 1:200 @ A3	10/02/11	TB	---	**P9066 - 30**	-

FILE REF. *File name*