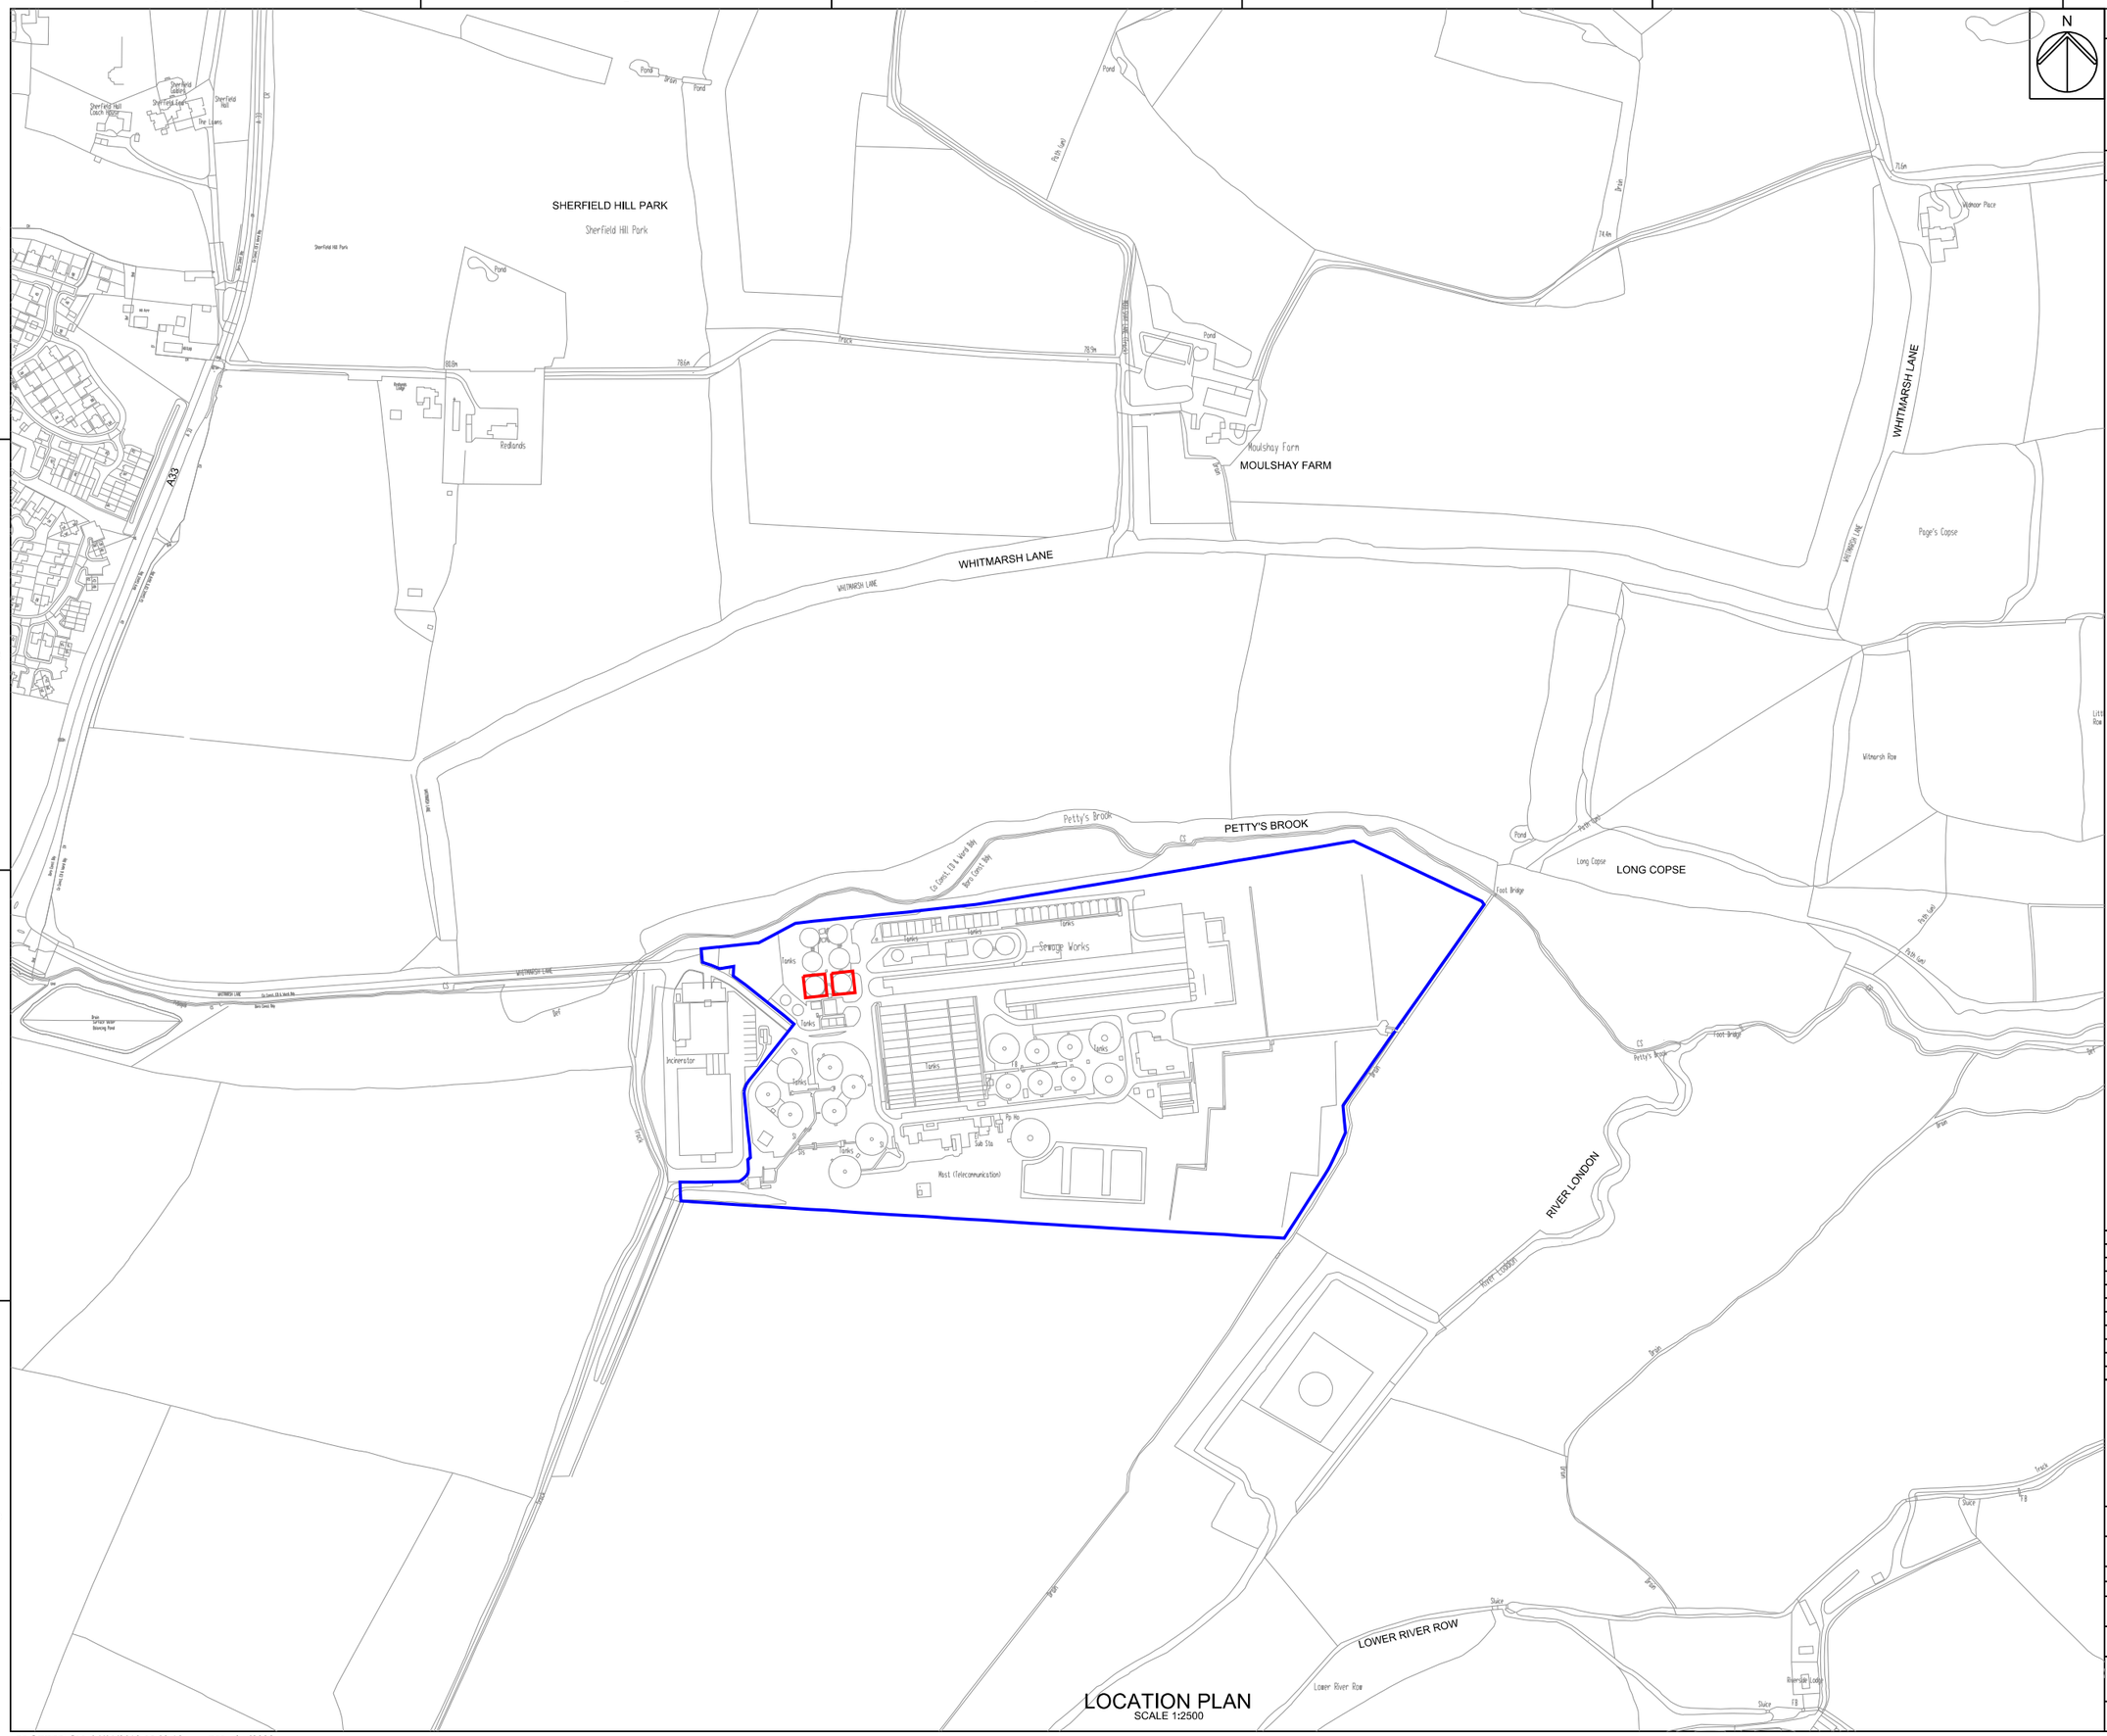

LOCATION PLAN
SCALE 1:2500

BLACK & VEATCH
Building a world of difference.

Black & Veatch Limited
Grosvenor House, 69 London Road, Redhill, Surrey. RH1 1LQ. United Kingdom
Tel: +44(0)1737 774155 E-mail: bvl@bv.com

BV Drawing Number: 176680-X-DRG-00686

KEY

EXTENT OF TWUL OWENERSHIP

EXTENT OF PLANNING APPLICATION BOUNDARY

100 m 0 100 m

SCALE 1 : 2500

Iss	Description	Dsgnr	Chkd	Appd	Date
A	FOR PLANNING	DM	NS	CS	04/01/2013

Thames Water

Thames Water Utilities
CAPITAL DELIVERY

Rose Kiln Court
Rose Kiln Lane, Reading RG2 0BY

Location Code:	OS Reference:	Security Reference:	Drawn By:
BASIS1ZZ	SU679552	UBR	MD

Project Group: PROCESS

Sub Process:

Location / Town: BASINGSTOKE

Site Name: BASINGSTOKE STW

Project Name: BASINGSTOKE STW PRIMARY DIGESTER ROOF REPLACE

Contract Name: MAIN CONTRACT

Drawing Title: LOCATION PLAN - PLANNING

Drawing No.:	Scale:	Sheet Size:	Rev:
B851-A1-00686	1:2500	A1	A

© Thames Water Utilities Ltd 2006

PLOTTED ON 04/01/2013 15:03:18 BY gha62238
LOCATION : Rose Kiln Court C:\Cygnet\Cache\176680\B851-A1-00686.dgn