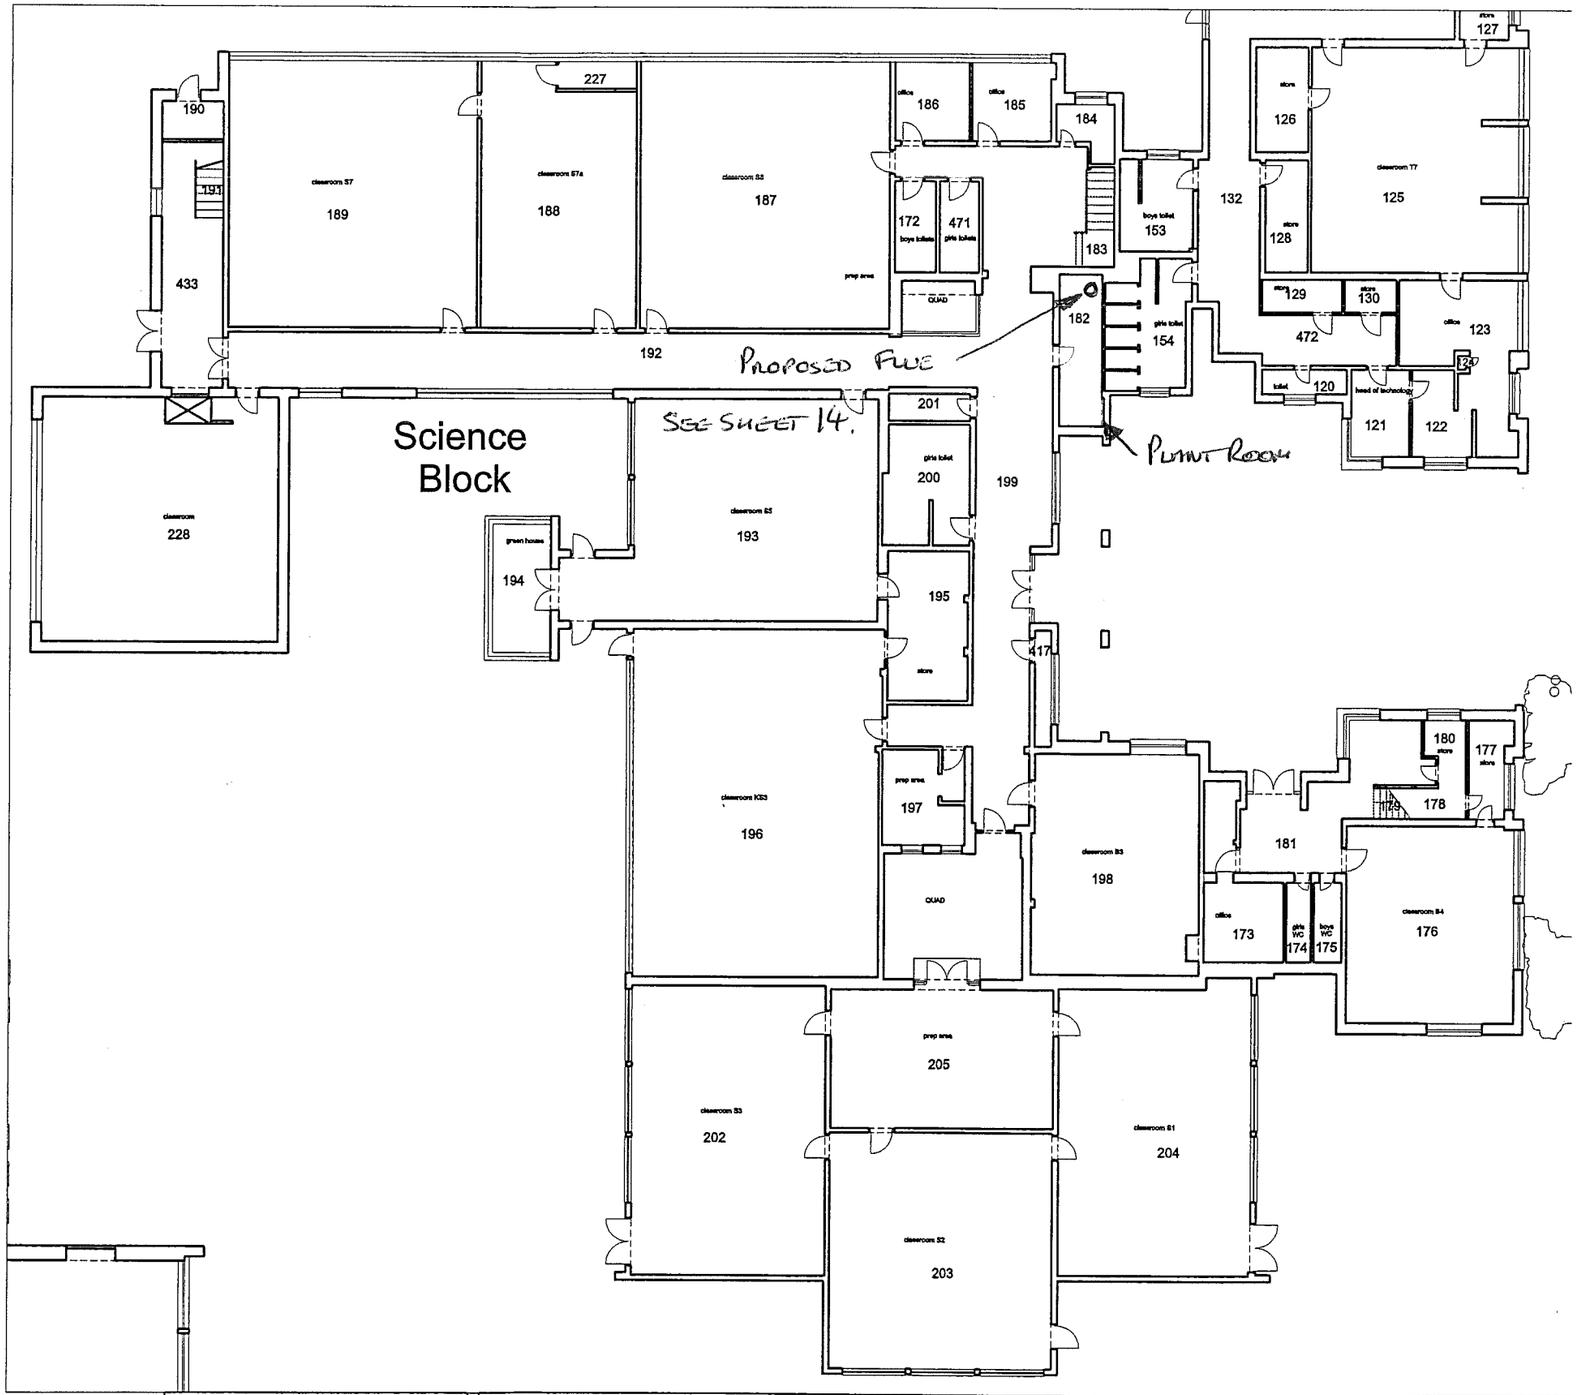

Hampshire County Council

Property, Business and Regulatory Services,
Three Minsters House,
76 High Street, Winchester SO23 8UL
tel: (01962) 847801

Notes

1. This drawing is copyright Hampshire County Council 2005. No unauthorised reproduction. All rights reserved.
2. No dimensions to be scaled from this drawing.
3. Reproduced from the Ordnance Survey mapping with the permission of the controller of Her Majesties Stationary Office, Crown Copyright. Unauthorised reproduction infringes Crown copyright and may lead to prosecution or civil proceedings. LA76651, 2006

Property:
Brune Park Community College

Sheet Contents:
Science Block
Sheet 3 of 14

Scale:
Not to Scale

Date:
Feb 2007

Drawn by:
LC - Caretaking Support Service

Drawing Number:
43150 - Brune Park