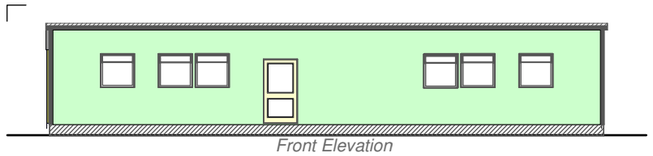

Front Elevation

Colour on drawing is closest representation only

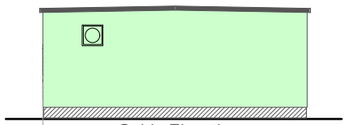

Gable Elevation

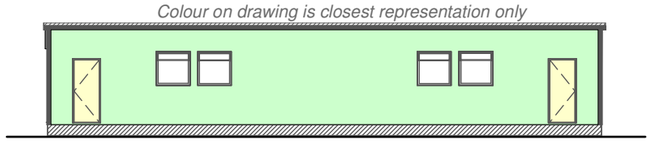

Rear Elevation

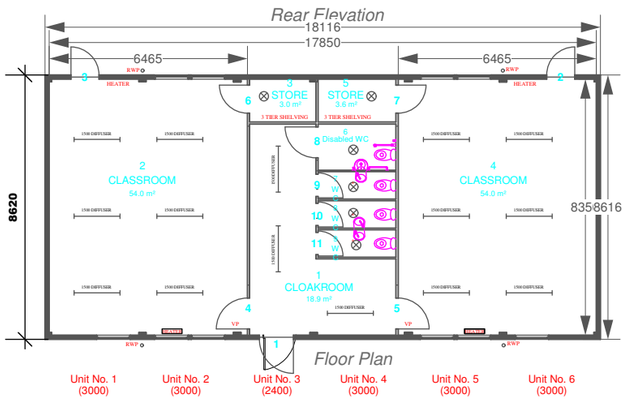

Floor Plan

Proposed Modular Tempoary Building - Two Classroom Unit
Scale 1:200

Roof: Flat With slope Felt - Colour Dark Grey
Walls: Plastic coated metal - Colour, Moorland Green (from Dobel 200XT range)
Drains: To existing foul main, and new SW soakaway.

SCALE BAR

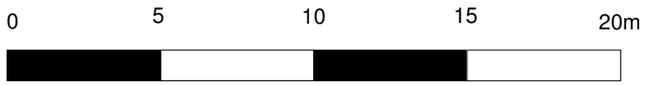

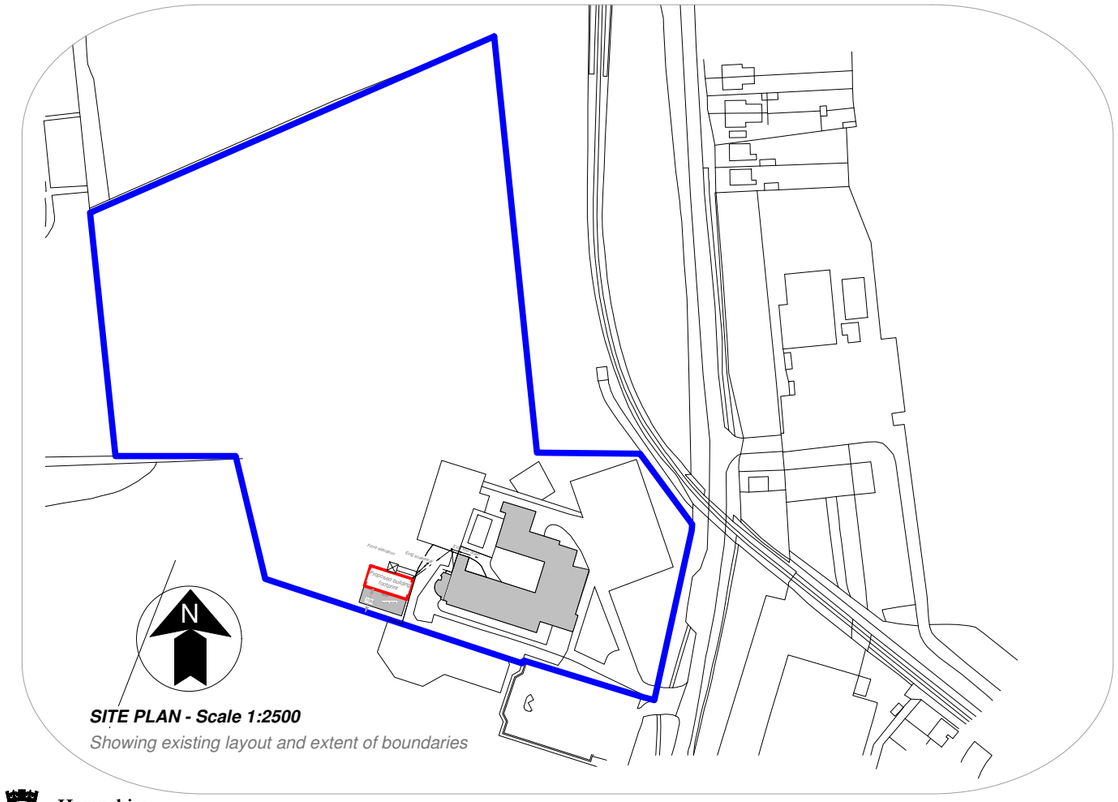

SITE PLAN - Scale 1:2500
Showing existing layout and extent of boundaries

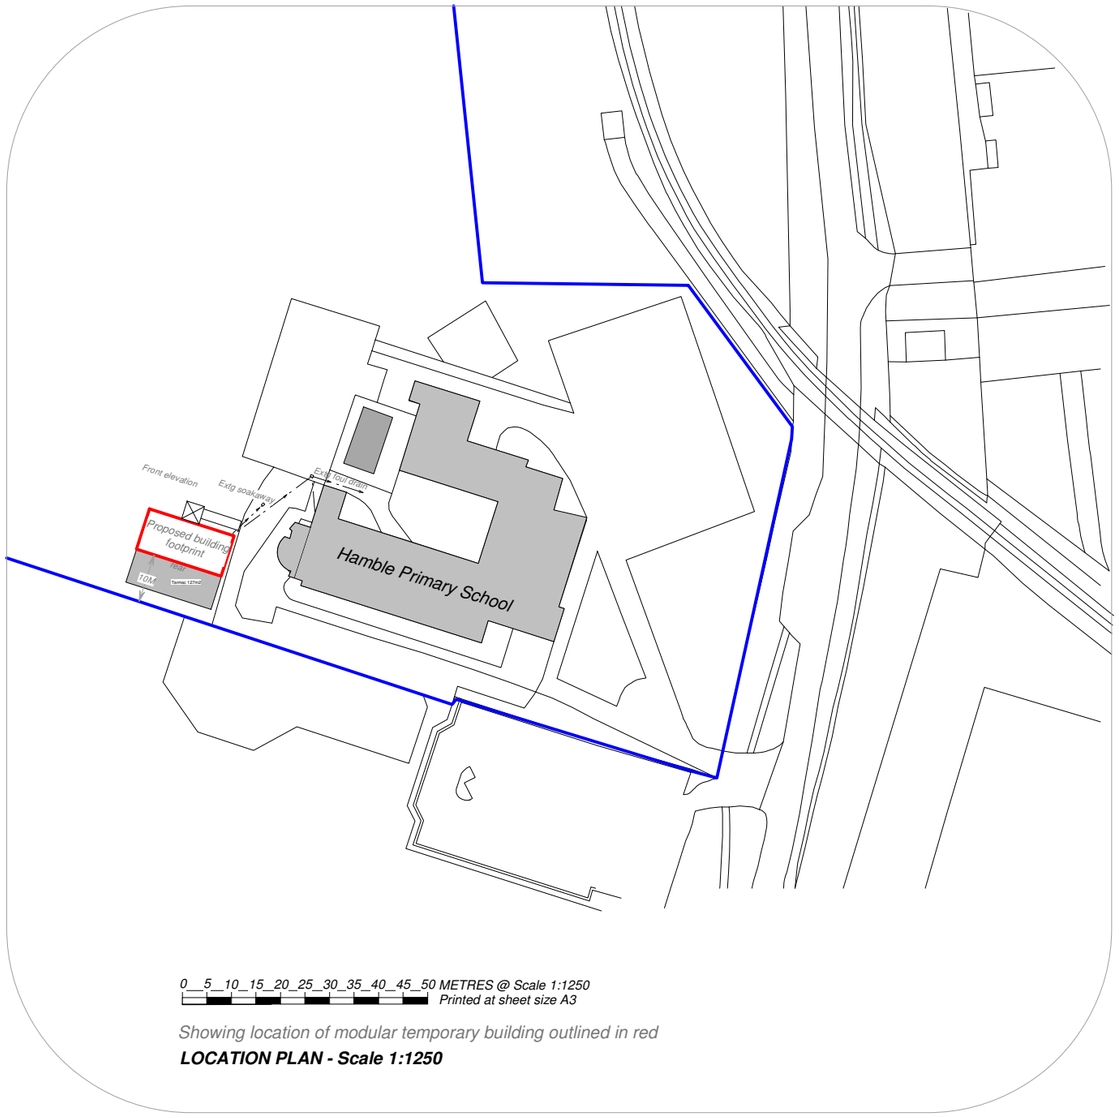

Showing location of modular temporary building outlined in red

LOCATION PLAN - Scale 1:1250

Hampshire County Council

HCC Property Services,
Three Minsters House,
76 High Street, Winchester SO23 8UL.
tel: (01962) 847801

PROJECT				SHEET CONTENTS	
Hamble Primary School **Hamble Lane, Southampton** **SO31 4HU**				**PLANNING APPLICATION** **MODULAR TEMPORARY BUILDING** **(for School Classroom)** Property Services	
SCALE As Shown@ A3	DATE Feb 2012	DRAWN.	CHKD.	DRAWING No. **20910/TC/12/001** FILE REF.	REVISION