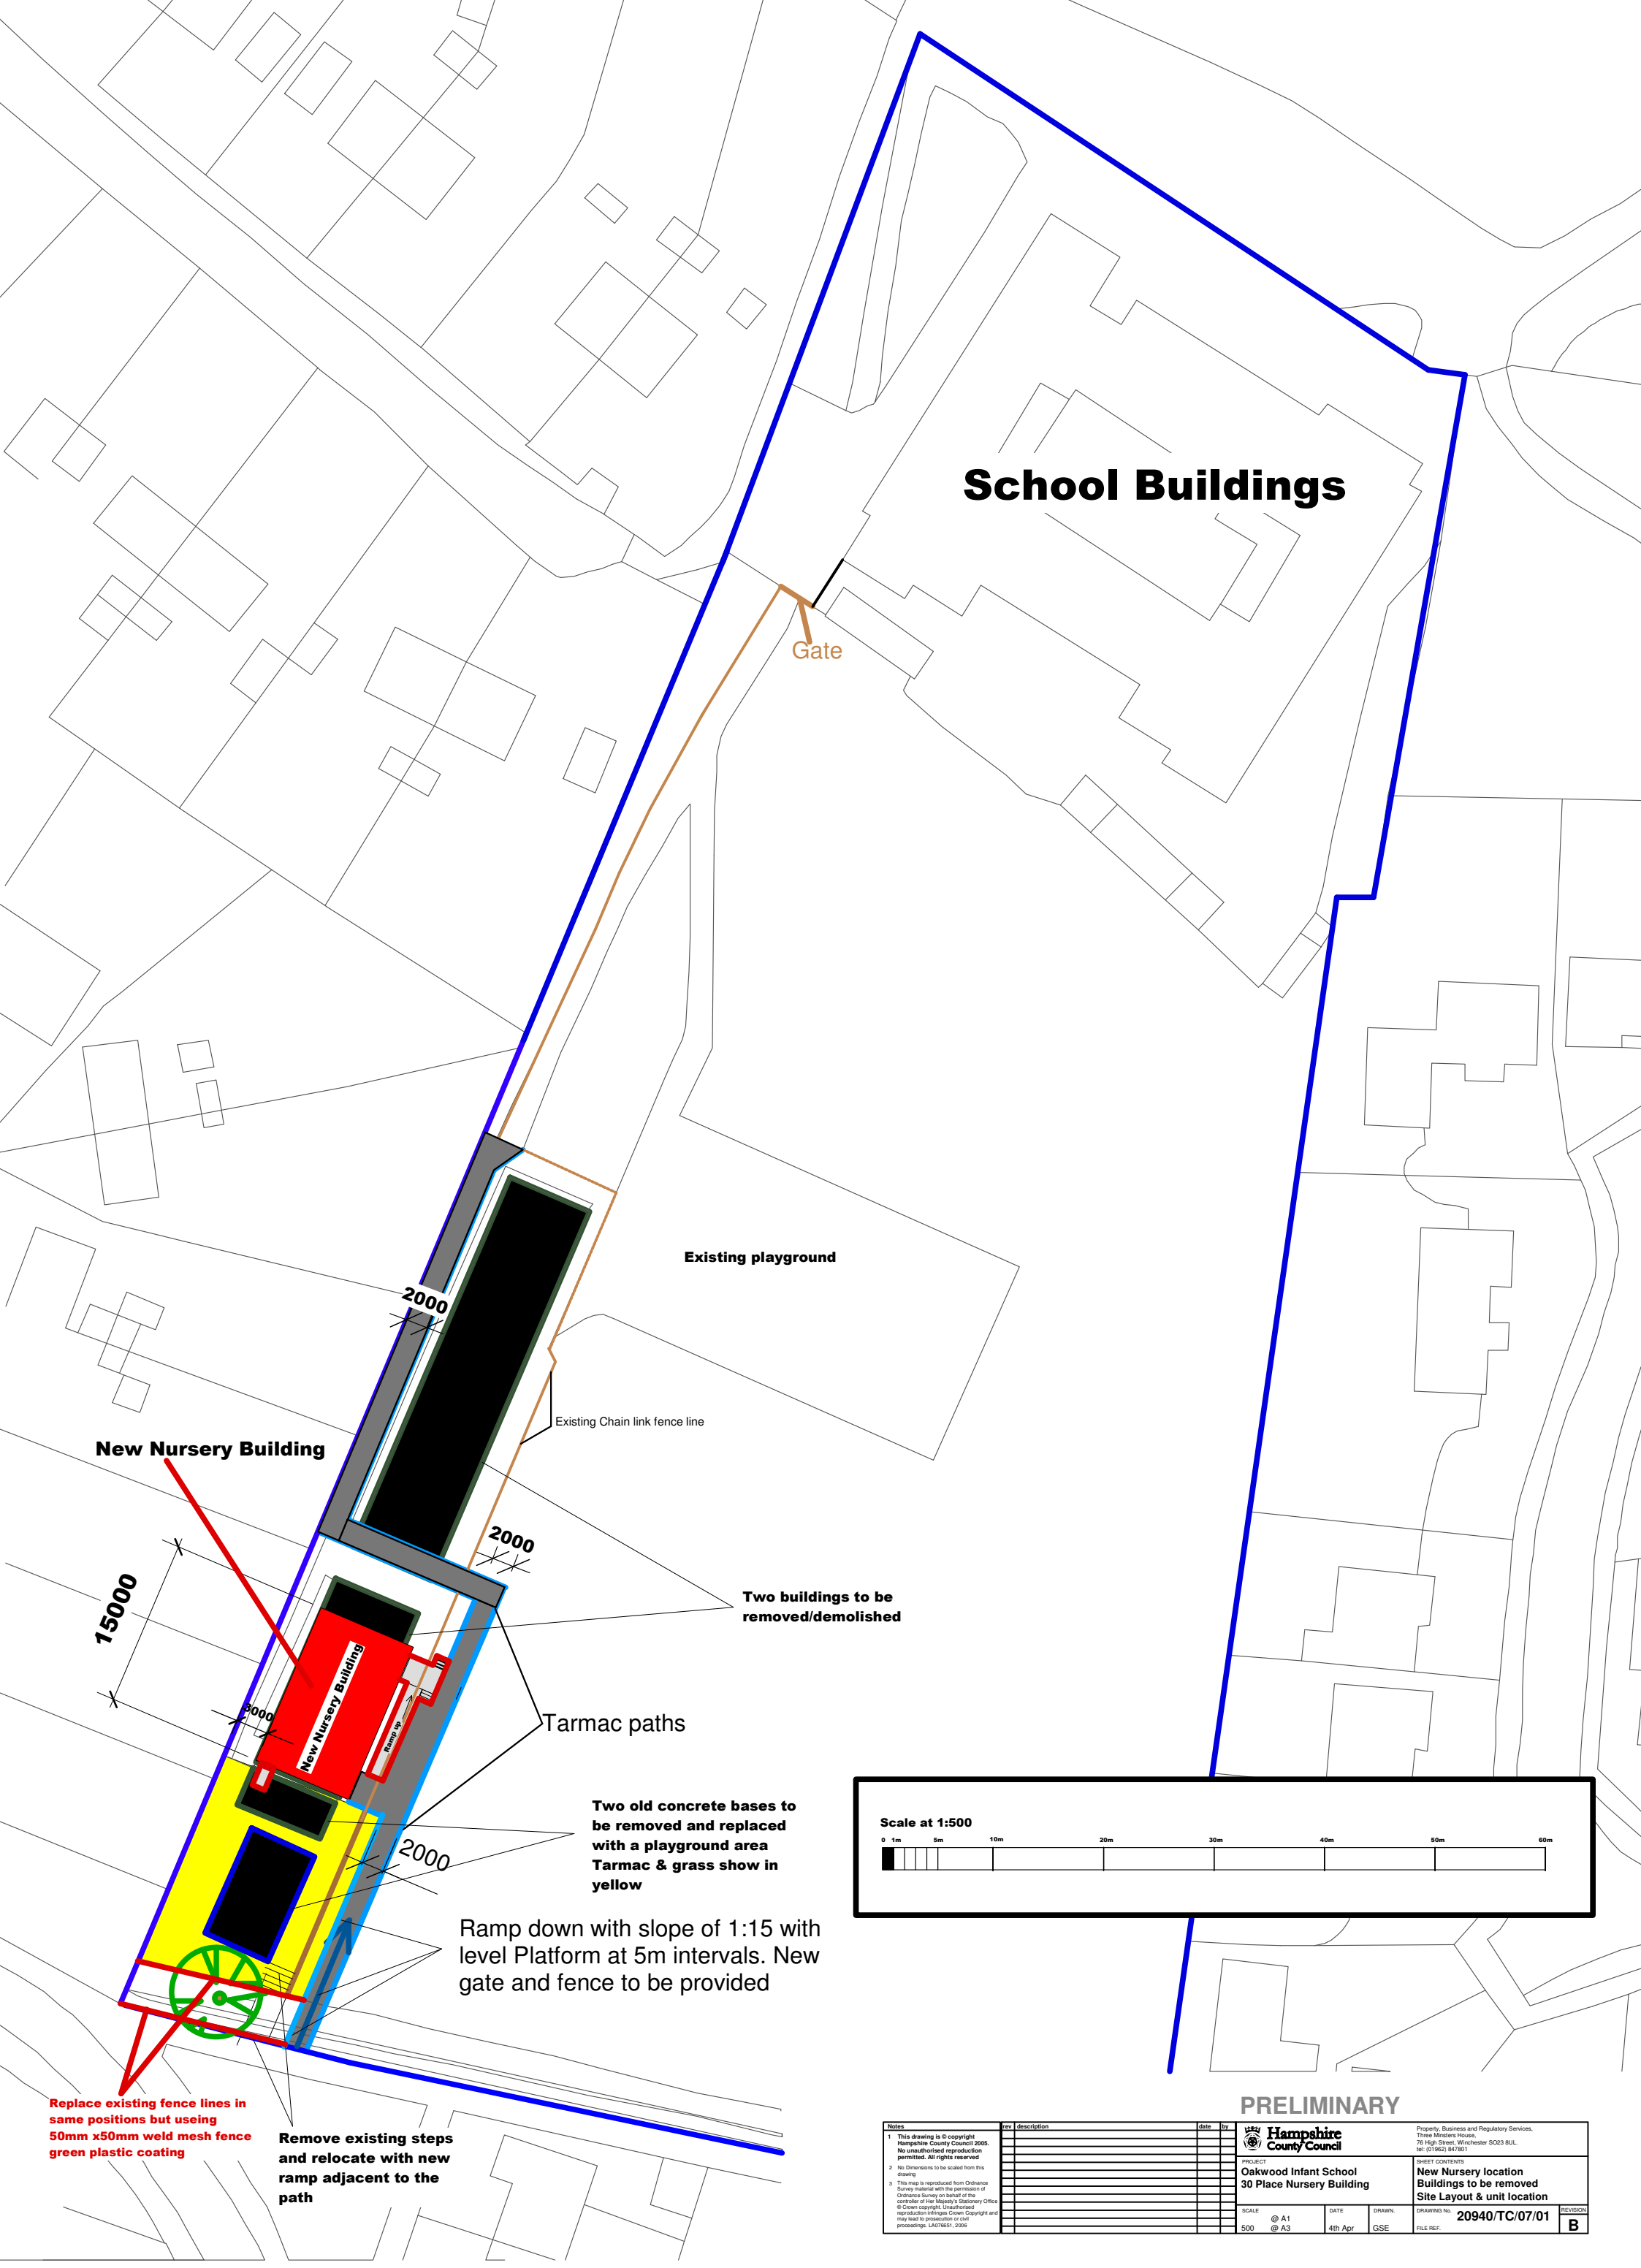

Notes	rev	description	date	by
1 This drawing is © copyright Hampshire County Council 2005. No unauthorised reproduction permitted. All rights reserved				
2 No Dimensions to be scaled from this drawing				
3 This map is reproduced from Ordnance Survey material with the permission of Ordnance Survey on behalf of the controller of Her Majesty's Stationery Office © Crown copyright. Unauthorised reproduction infringes Crown Copyright and may lead to prosecution or civil proceedings. LA076651, 2006				

Hampshire County Council

Property, Business and Regulatory Services,
Three Minsters House,
76 High Street, Winchester SO23 8UL.
tel: (01962) 847801

PROJECT
Oakwood Infant School
30 Place Nursery Building

SHEET CONTENTS
New Nursery location
Buildings to be removed
Site Layout & unit location

SCALE	DATE	DRAWN.	DRAWING No.	REVISION
@ A1 500 @ A3	4th Apr	GSE	20940/TC/07/01	B

FILE REF.